


	(VIII) Canteen and Kitchen Facility: [Note: Verify Canteen Facility & Hygiene is monitored as per MUHS Circular No.18/2019 dated 19/03/2019.]	<u>Yes/No</u>	Adequate
	(IX) Common Rooms: Separate common rooms for boys and girls with adequate space and sitting arrangement shall be available.	<u>Yes/No</u>	Adequate
3	University Examination Infrastructure: Strong Room for examination a) (Area- 300 sq.ft, b) Shelf, c) Steel cupboard – 1, d) CCTV, Photocopier Machine, Examination hall with benches, Parking Facility for University vehicle, Guest house facility	–	
4	Other facilities: Hospital Waste Management, Medical Education Unit, Intercom Network, Playground, P.T Teacher or Instructor, Cafeteria, Facility for indoor games, Gymnasium / Gymkhana Facility, Is there any LMS (learning management system software) available	<u>Yes/No</u>	Adequate
5	Hostel facility: Boys (UG & PG), Girls (UG & PG), Interns, Residents, Warden/ Rector, Hygiene, Vending Machine etc.	<u>Yes/No</u>	Adequate
Hospital			
6	Hospital Details	Details on College Website	Adequate/ Inadequate
	Name of the Hospital : WIINS Hospital	<u>Yes/No</u>	Adequate
	Address: Nagala Park , Kolhapur		
	Telephone No. : 0231-2644881-82		
	Bed Strength : 100 beds		
	Distance of Hospital from the College to which it is attached (in kms) 2.5 km	-	
	Number of beds registered as per BNH Act	<u>Yes/No</u>	Adequate
7	I.Total constructed area of Hospital Building as per MSR (36005.06Sq.ft.)	<u>Yes/No</u>	Adequate
	Whether the Hospital is <u>Owned</u> by the College / Management or Rented ?	<u>Yes/No</u>	Adequate
	II. Hospital Administration Block as per MSR (Superintendent room, Deputy Superintendent room, Medical officers' room, Matron room, Assistant Matron room, Reception and Registration, etc.)	<u>Yes/No</u>	Adequate
	III. Out-Patient Departments (OPD) as per MSR Total Area of OPD Complex 663.85Sq.mt No. of OPD's Facilities shall be as per MSR & all details shall be on college website.	<u>Yes/No</u>	Adequate
	IV. In Patient Departments (IPD) as per MSR Total Area of IPD Complex. 2681.13 Sq.mt. No. of IPD Departments 05 Bed Distribution 100 Facilities shall be as per MSR & all details shall be on college website.	<u>Yes/No</u>	Adequate
	V. Operation Theatres Block as per MSR Total Area of OT Block 2000 sq.ft. No.of OTs available 04 Facilities shall be as per MSR & all details shall be on college website.	<u>Yes/No</u>	Adequate
	VI. Casualty Facilities State Government Permission Letter	<u>Yes/No</u>	Adequate
	VII. Central Clinical Laboratory: Well-equipped with separate sections for Pathology, Biochemistry and Micro-biology. Attached toilet shall be there for collection of urine samples. Other diagnostic tools for ECG or TMT etc. shall be provided.	<u>Yes/No</u>	Adequate
	VIII. Radiology or Sonography Section: Radiologist chamber, X-ray room, Dark room, film drying room, store room, patients waiting and dressing room, reception or registration or report room.	<u>Yes/No</u>	Adequate
	IX. Labour Room :	<u>Yes/No</u>	Adequate


 Dean/ Principal Stamp & Signature
Principal

No. Bom/11/1007

Certificate of Registration REISSUED
on 21.12.1967

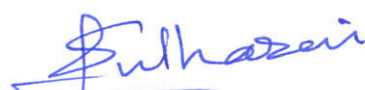

The Societies Registration Act, 1860
(ACT XXI OF 1860).

Registration No. Bom/11/KOLHAPUR


IT IS HEREBY CERTIFIED THAT Council
of Education, Kolhapur (City)

has this day been duly registered under the Societies
Registration Act, XXI of 1860.

Given under my hand this
21st day of December 1967.

Assistant Registrar of Societies,

Kolhapur Region.

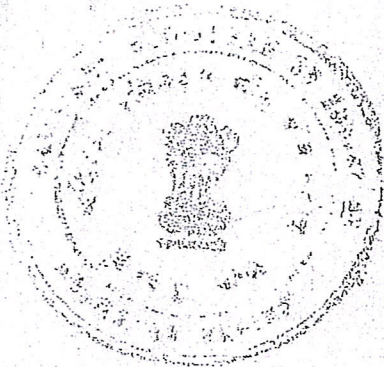

Pulhasni
Principal

Parvatidevi Kumbhar College of Nursing
Azad Chowk, Kolhapur - 416002

PRINCIPAL,
SARAFAT LAW COLLEGE, KOLHAPUR

(960)
£ 89

Certificate of Registration 11408.

It is hereby certified that the public trust described below has this day been duly registered under the Bombay Public Trusts Act, 1950 (Bom. XXIX of 1950), at the Public Trusts Registration Office, Kolhapur.

Name of Public Trust The Council of Education, Kolhapur.

Number in the Register of Public Trusts F - 8

Certificate issued to Shri. S. E. Dabholkar,
Secretary, Shahupuri, Kolhapur.

Given under my hand, this 24th day
of September, 1952.

Signature M. S. Patil

Designation Asstt. Charity Commissioner.

Prinhaseni
Principal

Parvatidevi Kumbhar College of Nursing
Azad Chowk, Kolhapur - 416002


Prinhaseni
PRINCIPAL,
PARVATIDEVI KUMBHAR COLLEGE, KOLHAPUR

FOR COUNCIL OF EDUCATION'S					
PARVATIDEVI KUMBHAR COLLEGE OF NURSING, KOLHAPUR					
NO	SURVEY NO	NAME	PLOT AREA IN SQ. M	PROPOSED AREA SQ. M	UNDER CONSTRUCTION
1	C.S.NO.649	NURSING COLLEGE	3515.00 SQ. M	1179.57 SQ. M	2148.32 SQ. M
2	C S NO .1090	COLLEGE GROUND	13626 SQ. M	9682.40 SQ. M	EXISTING
3	C S NO .1924A/1K/2A/1A PLOT NO. 3	GIRLS HOSTEL	6000 SQ. M	1300.00 SQ. M	EXISTING
4	C S NO .1924A/1K/2A/1A PLOT NO. 4	BOYS HOSTEL	1120 SQ. M	1040 SQ. M	PROPOSED

Signature of Architect



Signature of Architect

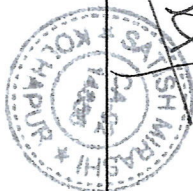


Principal

Parvati Devi Kumbhar College of Nursing
Azad Chowk, Kolhapur - 416002

नुमापन क्र.	शिट नंबर	प्लॉट नंबर	क्षेत्र चौ.मी.	धारणीधिकार	शासनाला दिलेल्या आवेगारणाचा किंवा भाड्याचा तपशील आणि त्याच्या फेर तपासणीची नियत वेळ
६४९	६४९		[चौ.वार्ड] [५१०७] चौ.मी. [४२७०.१] [- ७५४.४] [-----] ३५१५.६	G	

निर्णायक

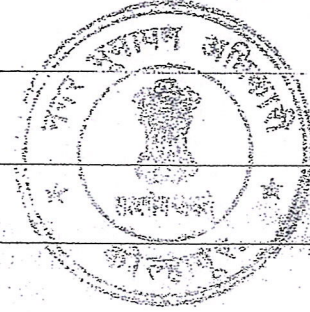या भुल धारक
१९३९ [गाडीखाना (सरकारी)]

व्यवहार	खंड क्रमांक	नवीन धारक (धा) पहिला (प) किंवा धार (धा)	साक्षात्करण
१०/७/१९६३ मे कलेक्टरसाहेब जिल्हा कोल्हापूर यांचेकडील नं. RB/CTS-IV-१२४ ता. १-३-६१ चे लघत GRR D No LRF-३७५१-१९९६६६-B ता. १८-११-६० चे गव्हर्नमेंटचे सर्टिफिकेट प्रमाणे तोफखाना नावाने वाखणणेत येणारी मिळकत त्यातील इमारतीसह कोन्सिल ऑफ लिगल इमारतीसह कोन्सिल ऑफ लिगल एज्युकेशन संस्थेस अटीवर मोफत देणेत आलेल्या प्रमाणे संस्थेचे नाव बदल.		H) कोन्सिल ऑफ लिगल एज्युकेशन कोल्हापूर अटी - १) संस्थेस फक्त लॉ अँड कॉमर्स कोलेजीस चालविणेसाठी जागा व इमारती देणेत आल्या असून संस्थेने त्याच कारणासाठी जागेचा व इमारतीचा वापर करणेचा आहे. संस्थेने कोणत्याही वेळी तात्पुरती अगर कोयमपणे जागेचा वा इमारतीचा वापर अन्य कारणा-कडे करणेचा नाही. संस्थेने अनाधिकार-पणे चर नमुद केली कारण व्यतिरीक्त जागेचा वा इमारतीचा उपयोग केल्यास अथवा कॉलेज अगर संस्था बंद केल्यास सदरची जागा व त्या वरील इमारती ह्या सरकार हक्कात परत घेण्यास पात्र राहतील व शिवाय सदर जागेवर अगर इमारतीत काही सुधारणा संस्थेने केल्यास वा संस्था व कॉलेजीस बंद केल्यास त्याबद्दल संस्थेस कोसल्याही प्रकारचे २) मे कलेक्टरसाहेब यांचे आगाऊ मंजुरी शिवाय संस्थेने असलेल्या इमारतीत बदल अगर वाढ करणेची नाही. ३) संस्थेने चालविलेली कोलेजीस जातोयम निस्पंद राहतील. ४) कोलेजीस चालविणेस देणेत आलेली मंजुरी संस्था ज्या युनिव्हर्सिटीस सलग्न आहे त्या	सही - १९/०७/१९६३ C.T.S.O.

Principal
Principal

Parvatidevi Kumbhar College of Nursing
Azad Chowk, Kolhapur - 416002

TRUE COPY

Principal
Parvatidevi Kumbhar College of Nursing
Azad Chowk, Kolhapur

Office Superintendent
D.R.K. College of Commerce, Kolhapur

Sub:- Tophkhana Building, Kolhapur:
Grant of - to the Council of Legal
Education, Kolhapur - Free of cost
for purpose of the Law & Commerce
College.

Ref:- Letter No. CC/B1/T/2269, dated
9-2-1961, from the Secretary,
Council of Legal Education, Kolhapur.

CERTIFICATE.

It is certified that their G.R.R.D. No. 1RF-3759/
199666-B, dated 18-11-1960 Government has granted free
of cost the building known as 'Tophkhana' and the land
appurtenant thereto (i.e. the built up area 21,135 sq.ft.
and open area 23,470 sq.ft.) at Kolhapur valued at
Rs. 1,49,184/- and 25,000/- (approximately) respectively
to the Council of Legal Education, Kolhapur, subject to
the conditions laid down in Rule 36(1) of the L.R.R.
195 1921, and to the following further conditions:-

- 1) that the building and the land shall be used
by the Council of Legal Education for the
purpose of conducting the Law and Commerce
Colleges only and that they shall not, at
any time be diverted either temporarily or
permanently to a purpose other than the
purpose for which they are granted and that
no change or modification shall be made of
such purpose and that in the event of any
such unauthorised diversion, change or modifi-
cation being made or in the event of the
Council of Legal Education or the aforesaid
Colleges being closed, the building along
with the land appurtenant thereto shall
immediately revert to Government without any
claim for compensation by the Council of
Legal Education on account of any improvements,
etc. made to the building or to the land;
- 2) that no additions or alterations shall be
made to the above building without prior
permission of the Collector;
- 3) that the grant of the Colleges shall be open
to all irrespective of caste or creed;
- 4) that the grant of the above building and the
land shall be conditional upon the continued
recognition of the Colleges by the University
to which they are presently affiliated;
- 5) that the grant of the above building and the
land shall be liable to be revoked and resumed
to Government without payment of any compensa-
tion for breach of any of the conditions.

Collector of Kolhapur.

Copy f.v. cc. to the Secretary, the Council of
Legal Education, Kolhapur.

Copy forwarded to the City Survey Officer,
Kolhapur, for information.

Principal

Principal, Mahar College of Nursing
Kolhapur - 416002

NO. 100-10-100
Office of the Collector,
Kolhapur, 1981

पारवतीदेवी कुम्भार पोलीटेक्निक
परत
2010100
H/111
2-1981

Letter No. 100-10-100, dated
9-3-1981, from the Secretary,
Council of Legal Education, Kolhapur.

TERMS OF REFERENCE

It is certified that the Government has granted free
land to the Council of Legal Education, Kolhapur, for the
purpose of constructing a building for the law and commerce
college. The land is situated in the area of 1.52 acres at
the village of Parat, Tal. Kolhapur, Dist. Kolhapur. The
land is situated in the area of 1.52 acres at the village of
Parat, Tal. Kolhapur, Dist. Kolhapur. The land is situated
in the area of 1.52 acres at the village of Parat, Tal.
Kolhapur, Dist. Kolhapur. The land is situated in the area
of 1.52 acres at the village of Parat, Tal. Kolhapur, Dist.
Kolhapur. The land is situated in the area of 1.52 acres
at the village of Parat, Tal. Kolhapur, Dist. Kolhapur.

1) That the building and the land shall be used
for the purpose of constructing the law and commerce
college only and that they shall not be
diverted for any other purpose. The land shall be
used for the purpose of constructing the law and commerce
college only and that they shall not be diverted for any
other purpose. The land shall be used for the purpose of
constructing the law and commerce college only and that
they shall not be diverted for any other purpose. The land
shall be used for the purpose of constructing the law and
commerce college only and that they shall not be diverted
for any other purpose. The land shall be used for the
purpose of constructing the law and commerce college only
and that they shall not be diverted for any other purpose.
The land shall be used for the purpose of constructing the
law and commerce college only and that they shall not be
diverted for any other purpose. The land shall be used
for the purpose of constructing the law and commerce college
only and that they shall not be diverted for any other
purpose. The land shall be used for the purpose of
constructing the law and commerce college only and that
they shall not be diverted for any other purpose. The land
shall be used for the purpose of constructing the law and
commerce college only and that they shall not be diverted
for any other purpose. The land shall be used for the
purpose of constructing the law and commerce college only
and that they shall not be diverted for any other purpose.

2) That no addition or alterations shall be
made to the above building without prior
permission of the Collector;

3) That the law and commerce college shall be open
to all irrespective of caste or creed;

4) That the land of the above building and the
land shall be conditional upon the continued
operation of the college by the University
of which they are presently affiliated;

5) That the land of the above building and the
land shall be liable to be reversioned and returned
to Government without payment of any compensation
in the event of any of the conditions.

Signature
Principal

Parvatidevi Kumbhar College of Nursing
Azad Chowk, Kolhapur - 416002

Form "D" (Rule 32.)
(FORM OF SANAD FOR REVENUE FREE GRANTS OF LANDS FOR
RELIGIOUS & CHARITABLE OR EDUCATIONAL EDIFICES OR
INSTITUTIONS.)

(Sanctioned by G.R. 7019 of 1905)

To

The Council of Legal Education,
Kolhapur.

Whereas the State Government have been pleased to grant Revenue free to you the Council of Legal Education, Kolhapur; the possession of the below mentioned piece of land situated in the City of Kolhapur in Karvir Taluka together with the Building known as "Topkhana" standing thereon for the purpose of the Law and Commerce Colleges conducted by you at Kolhapur. Viz All that piece of lands and building thereon bounded on the north by C.T.S.No. 693 to 716, on the south by road, on the east by land and C.T.S.Nos 657 B, 657-G and 692 and on the west by C.T.S.No. 648, measuring from North to south 130 feet approximately on the eastern side and 105 feet approximately on the western side; and from east to west 390 feet approximately; comprising by admeasurement 5107 sq.yds or thereabout be the same more or less and bearing Kolhapur City C.T.S.No. 649- C Ward in the Land Records.

It is hereby declared that the said building and land ^{appurtenant} to it shall be continued for ever free of all claim on the part of the state Government for rent or land revenue to whoever shall from time to time be lawful holder or Manager of the said Council of Legal Education Kolhapur on the condition that the said land shall in all respects be made ready for and shall be fully used for the purpose or purposes for which it is granted with immediate effect, and that neither the said land nor any building erected thereupon shall at any time, without the express consent of the State Govt., be diverted either temporarily or permanently to any other than the aforesaid purpose and that no change or modification shall be made in the user as aforesaid and that neither the said land nor any building erected thereon shall be so used for any profit yielding activity of any kind and that in the event of any such unauthorised diversions, change or modifications or use for profit yielding activity as aforesaid being made the said land shall thereupon, in addition to the assessment to which it is liable under section 48 of the L.R.C. 1879 also become liable to such fine as may be fixed in this behalf by the Collector under the provisions of section 66 of the said code or other corresponding law for the time being in force relating to recovery of land revenue as if the land having been assessed for purposes of agriculture only, had been unauthorisedly used for any purpose unconnected with agriculture and in any such event as aforesaid or in the event of failure to make the land ready for and to use to it fully for the purpose or purposes for which it is granted with immediate effect or in the event of the land being required by the State Government for any public purpose a declaration in respect of which under the signature of the Collector and the State Government be conclusive or in the event of the said land being notified by the State Government for acquisition under Act I of 1894, it shall be lawful for the State Govt. on giving six months previous notice in writing to be given to the said holder or manager to take one of the two following courses (namely) either :-

- 1) to require that the said land be vacated and delivered upto the State Govt. free of all claims or incumbrances of any person whatsoever or
- 2) to resume and take possession of the said land and any buildings erected or works executed thereon, free of all claims and incumbrances of any person whatsoever, on payment of compensation not exceeding the following amount, namely:
 - a) the amount (if any) paid to the State Govt. for this grant. and

[Signature]
Principal
Parvatidevi Kumari College of Nursing
Azad Chowk, Kolhapur - 416002

b) The cost or value at the time of resumption whichever is less, of any buildings or other works authorisedly erected or executed on the said land by the said grantee.

3) that the building and the land shall be used by the Council of Legal Education for the purpose of conducting Law and Commerce Colleges only and that they shall not at any time be diverted either temporarily or permanently to a purpose other than the purposes for which they are granted and that no change or modifications shall be made of such purpose and that in the event of any such unauthorised diversion, change or modifications being made or in the event of the Council of Legal Education or the aforesaid Colleges being closed, the building along with the land appurtenant thereto shall immediately revert to Govt. without any claim for compensation by the Council of Legal Education on account of any improvements etc. made to the building or to the land

4) that no additions or alterations shall be made to the above building without prior permission of the Collector.


5) that the Colleges shall be opened to all irrespective of caste or creed;

6) that the grant of the above building and the land shall be conditional upon the continued recognition of the Colleges by the University to which they are presently affiliated.

7) that the grant of the above building and the land shall be liable to be revoked and resumed to Govt. without payment of any compensation for breach of any of the conditions.

.....
This grant is made subject to the reservation of the right of the Govt. to all mines and mineral products and of full liberty of access for the purpose of working and searching ~~the~~ for the same with all reasonable convenience.

This Sanad is executed on behalf of the Governor of Maharashtra by the Collector of the Kolhapur this day of ... March 1962

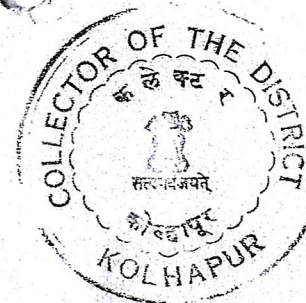

(Signed.)

Collector of Kolhapur.

(Sketch of the Land annexed.)



Principal

Parvatidevi Kumbhar College of Nursing
Azad Chowk, Kolhapur - 416002

- 1) ભાગીદારી નામ પ્રમાણિત થઈ ગઈ છે અને સંબંધિત કરવામાં આવેલ છે.
- 2) ભાગીદારી નામ પ્રમાણિત થઈ ગઈ છે અને સંબંધિત કરવામાં આવેલ છે.
- 3) ભાગીદારી નામ પ્રમાણિત થઈ ગઈ છે અને સંબંધિત કરવામાં આવેલ છે.

સાચી જાણ આપવા માટે
 જાણ કરવામાં આવે છે કે
 આ જાણ આપવામાં આવે છે

જાણ કરવામાં આવે છે

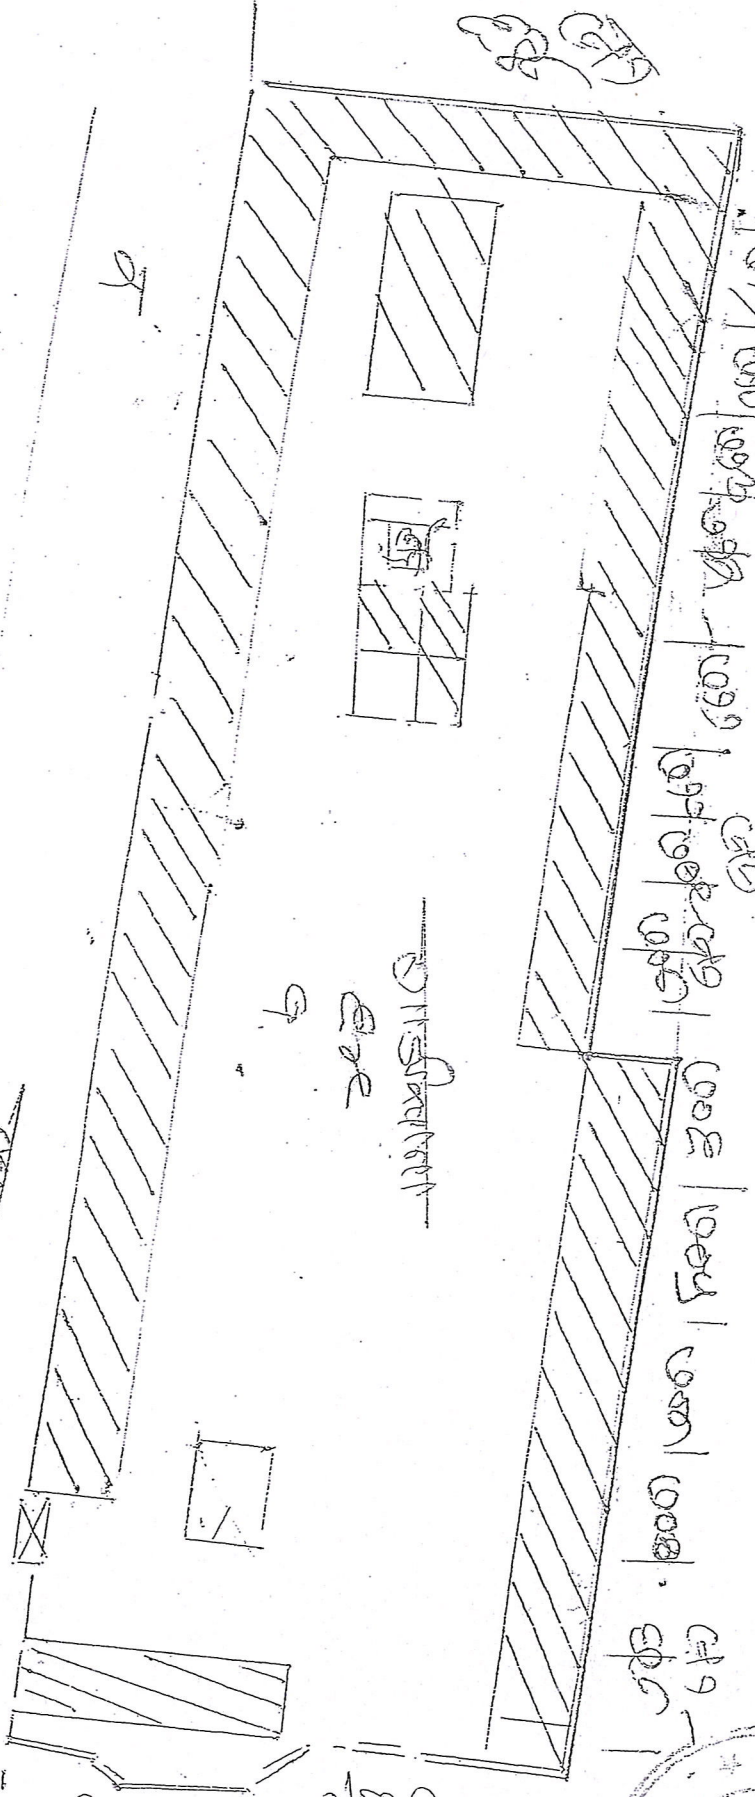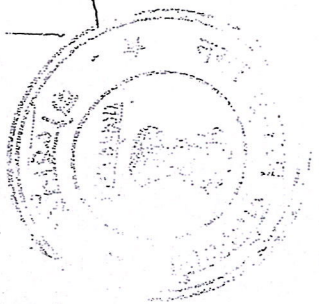

GOVERNMENT OF GUJARAT
 DEPARTMENT OF EDUCATION, KOLHAPUR

Principal
 Parvadevi Kuntal College of Nursing
 Azad Chowk, Kolhapur - 416002

Signature

Signature
 અધિકારી

કોલેજના અધિકારી, કોલેજના અધિકારી

Signature
 અધિકારી

Signature
 અધિકારી

Signature
 અધિકારી

Office Superintendent

२५४

क्र.कार्या-३-क/आरआर/ १२०२२
जिल्हाधिकारी कार्यालय, कोल्हापूर
दि. १६/०५/२०२२

प्रति,

अध्यक्षा,

कौन्सिल ऑफ एज्युकेशन, कोल्हापूर

विषय:- बिगरशेती नाहरकत प्रमाणपत्र मिळणेबाबत.

संदर्भ :- आपलेकडील जा.क्र. सीई/७, दिनांक ०५/०५/२०२२ रोजीचा अर्ज.

आपण उपरोक्त संदर्भाय अर्जान्वये आपले संस्थेचे कोल्हापूर शहर सी वॉर्ड मधील सि.स.नं. ६४९ क्षेत्र ३५१५.६० चौ.मी. ही जमीन शासनातर्फे शैक्षणिक कार्यासाठी जागा देण्यात आली आहे. सदर जागेचा वापर शैक्षणिक कार्यासाठी होत असलेने अकृषक दाखल्याची गरज नाही. असे प्रमाणपत्र मिळावे अशी मागणी केलेली आहे.

प्रकरणी आपण सादर केलेली कागदपत्रांचे अवलोकन करता, कोल्हापूर शहर सी वॉर्ड मधील सि.स.नं. ६४९-सी मधील इमारत क्षेत्र २११३५ चौ.फुट व खुली जागा क्षेत्र २३४७० चौ.फुट इतकी जमीन या कार्यालयाकडील No. RB/CTS IV १२४, ९th March १९६१ ने कौन्सिल ऑफ लिगल एज्युकेशन या शैक्षणिक प्रयोजनासाठी आपले संस्थेस वाटप करणेत आलेली आहे. प्रस्तुत क्षेत्र हे मुलतः शैक्षणिक संकुलासाठी शैक्षणिक प्रयोजनासाठी वाटप करणेत आलेने महाराष्ट्र जमीन महसूल अधिनियम १९६६ चे बिनशेती बाबतचे कलम ४२ प्रकरणी लागू होत नाही. व कलम ४४ प्रमाणे जर जमीन विशिष्ट अकृषिक प्रयोजनासाठी धारण केली असेल आणि इतर अकृषिक प्रयोजनासाठी तिचा वापर करणेची इच्छा असेल तर जिल्हाधिकारी यांची पूर्व परवानगी आवश्यक असते. परंतु आपली संस्था कोल्हापूर शहर सी वॉर्ड मधील सि.स.नं. ६४९ क्षेत्र ३५१५.६० चौ.मी. या मिळकतीचा वापर जागा वाटपाचे मुळ आदेशानुसार शैक्षणिक प्रयोजनासाठीच करणार असलेस महाराष्ट्र जमीन महसूल अधिनियम १९६६ चे कलम ४२ व ४४ चे अकृषिक परवानगी घेणेचे कलम लागू होत नाही.

(शंकरराव जाधव)

निवासी उपजिल्हाधिकारी
जिल्हाधिकारी कार्यालय, कोल्हापूर

Principals
Principal

Parvatidevi Kumbhar College of Nursing
Azad Chowk, Kolhapur - 416002

मालमत्ता पत्रक

21456

गाव/पेठ : ई-१ वॉर्ड	तालुका/न.मु.का. : न.मु.अ कोल्हापूर	जिल्हा : कोल्हापूर
नगर भुमापन क्रमांक	शि.ट.प्लॉट नंबर: नंबर	क्षेत्र चौ.मी.
१०९०	१३६२६.००	ब
	धारणाधिकार	शासनाला दिलेल्या आकारणाचा किंवा भाड्याचा तपशिल आणि त्याच्या फेरतपासणीची नियत वेळ
		७ जुन १९६९

सुविधाधिकार	
हक्काचा मुळ धारक H	
वर्ष: १९३९	प्रिन्सीपल (साईक्स) शहाजी लॉ. कॉलेज कौन्सिल ऑफ एज्युकेशन कोल्हापूर [खेळण्याची जमीन] [सरकारी]
पट्टेदार	
इतर भार	
इतर शेर	ह्या जागेतुन जागारे गटार कॉलेज चे प्रिन्सीपल याणि आपले खर्चाने बांधून त्याची डागडुजी त्यानी आपले खर्चाने केली आहे.

दिनांक	व्यवहार	खंड क्रमांक	नविन धारक(घा) पट्टेदार(प) किंवा भार	साक्षात्करण
१४/०७/१९६३	ई वॉर्ड सि.स.नं.११५५ यास शेरा लिहीले प्रमाणे सदरपैकी ३६/ ८/९ स्के यार्ड जागा रस्ता रुंदी साठी (अक्वायर झालेले) रस्त्यात सामील झालेले क्षेत्रांत दुरुस्ती			सही- १४/०७/१९६३ C.T.S.O.
१९/०४/१९६५	ई वॉर्ड सि.स.नं.१०९० ची मिळकत सरकारी असुन ई वॉर्ड ११५५ वर रस्त्यात एक्वायर झालेबद्दलचा शेरा असेलेने तो कमी करुन सामील असे दाखल			सही- १९/०४/१९६५ C.T.S.O.
१९/०९/१९६९	भा.स.च्या १९५६ च्या वजनमापांचे कायद्या लगत म.रा.स.च्या १९५८ च्या अंमल बजावणी कायद्यानुसार व भा.स.च्या नागेंसंबंधी कायद्यानुसार क्षेत्र आकारांचे रुपांतर केले.			सही- १९/०९/१९६९ वि.जि.नि.भू.अ.(दश.) कोल्हापूर.
२२/०९/१९९३	इक्वीटेबल मॉर्गेज ता ग.र.रु.६,००,०००/- सेक्रेटरी कौन्सिल ऑफ एज्युकेशन कोल्हापूर पासुन बँकेकडील पत्र दि.२७.६.८६		E कोल्हापूर जनता सहकारी बँक लि कोल्हापूर	सही- २६/०२/१९९३ न.मु.अ.को.
०७/०४/१९९३	सा कार्यालयाकडील फेच्युक्शी आदेश क्रमांक न.मु.५/फे. चौ.क्र.१९/९३ दिनांक ७.४.९३ अन्वये सत्ता प्रकार कमी करुन सन १९३९ चे नोंदीतील कंसातील 'सरकारी' हे नाव कमी केले.			सही- ०७/०४/१९९३ न.मु.अ १ को
१९/०७/१९९३	प्रिन्सीपल शहाजी लॉ.कॉलेज कोल्हापूर यांचा अर्ज दि.कौन्सिल ऑफ एज्युकेशन कोल्हापूर यांचे कडील दि.७.१०.९२ चा ठराय जबाब व इकडील आदेश क्र.न.मु.ई ५/५४०२/९३ दि.१७.७.९३ अन्वये सन १९३९ चे नोंदीमध्ये प्रिन्सीपल शहाजी लॉ.कॉलेज कौन्सिल ऑफ एज्युकेशन कोल्हापूर अशी नावाची दुरुस्ती केली व मुळ नोंद कमी.			सही- ०७/०८/१९९३ न.मु.अ १ को
४/१९९४	इक्वीटेबल मॉर्गेज र.रु.६०००००/-ची परत फेड केलेचे पत्र दिनांक १९.१०.९३ व सेक्रेटरी कौन्सिल ऑफ एज्युकेशन कोल्हापूर चे पत्र १४.१०.९३ चे पाहुन दिनांक २२.१.९३ ची नोंद कमी केली.			फेरफार क्रं.५०५ प्रमाणे सही- १९/०४/१९९४ न.मु.अ १ को

डिड ऑफ डिक्लेरेशन :- र द नं २३३ दि १७-५-९७ ने दि कौन्सिल ऑफ एज्युकेशन को चॅरिटेबल ट्रस्ट चेअरमन व ट्रस्टी डॉ. रत्नाप्पा भ कुंभार यांचे तर्फे व मु विश्वास बा पाटील यांनी अपार्ट बांधून विकसीत केली क्षेत्र १३६२६.०० चौ मी


क्र.	मजला	युनिट प्रकार	बिल्डिंग क्र.	युनिट क्र.
१	तळ	गाळा	छत्रपती शहाजी स्टेडियम	१
२	तळ	गाळा	२	
३	तळ	गाळा	३	
४	तळ	गाळा	४	
५	तळ	गाळा	५	
६	तळ	गाळा	६	
७	तळ	गाळा	७	
८	तळ	गाळा	८	
९	तळ	गाळा	९	
१०	तळ	गाळा	१०	
११	तळ	गाळा	११	
१२	तळ	गाळा	१२	
१३	तळ	गाळा	१३	
१४	तळ	गाळा	१४	

Prinham
Principal


Parvatidevi Kumbhar College of Nursing
Azad Chowk, Kolhapur - 416002

RECORDING AND VALUATION DEPARTMENT
(Kolhapur Branch)

Part Plan of Development Plan of Kolhapur (sanctioned)
showing the CTS No. 1090, 'E' Ward and its surrounding area.

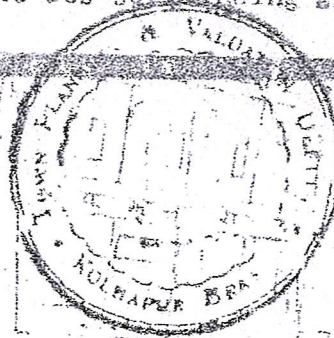

SCALE - 1:2400
(1"=200')

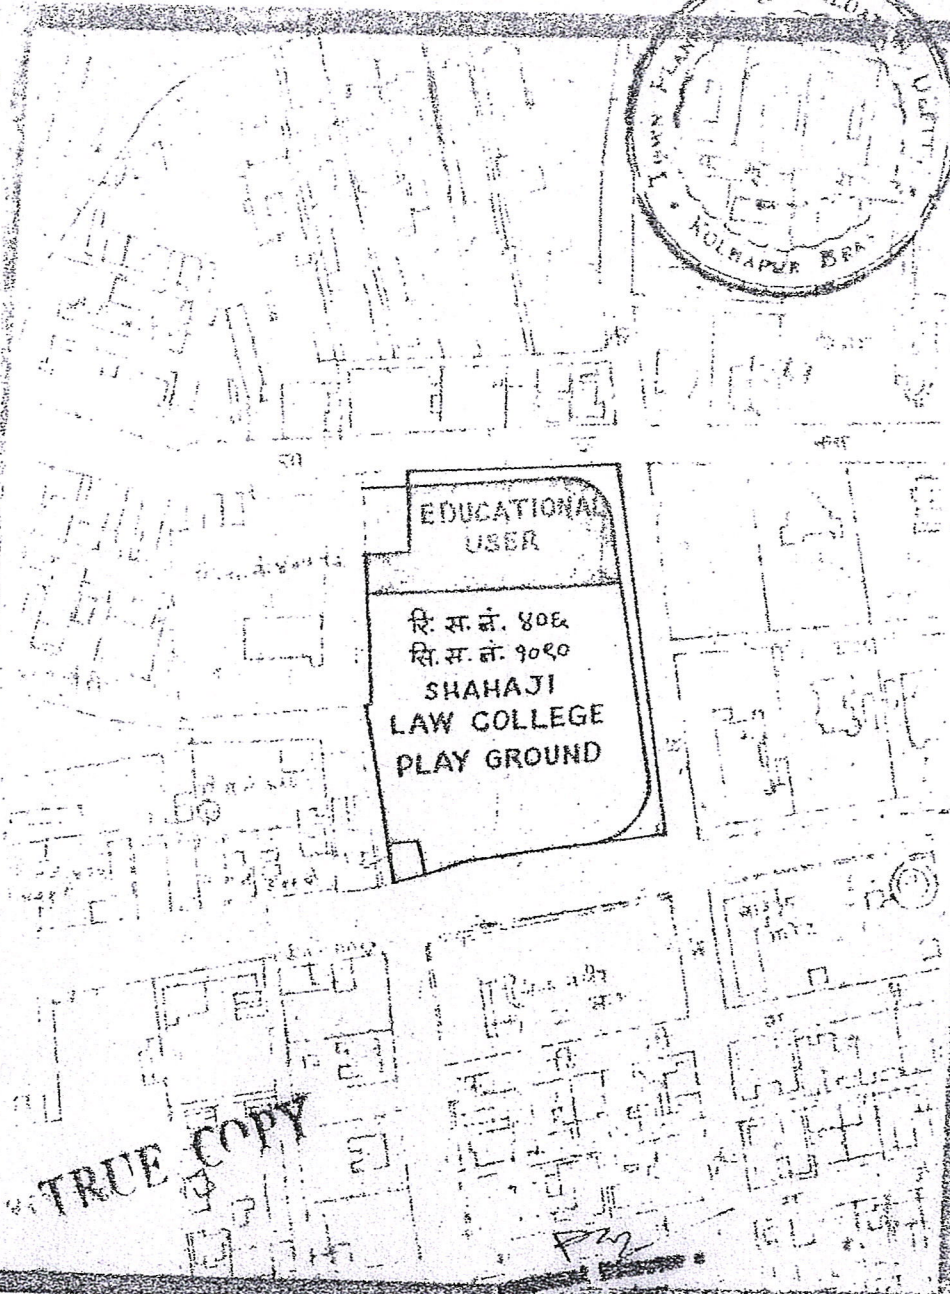

NOTES :-

- 1) Garden, Play-ground etc. shown in GREEN
- 2) Public & Semi public user washed in RED
- 3) CTS No. 1090 boundaries shown in BLACK

S. J. Kumbhar
Principal

Parvatidevi Kumbhar College of Nursing
Azad Chowk, Kolhapur - 416002

O. T. S. 202.

6 6779240

934242

ऑफ पुस्तुकेशन कोल्लापूर

लक्ष्मणागोष्ठ्युत्तराणामेव गदार् आलक्ष्मणस्य प्रिणीयात्त आण्डि
 न्नापि लक्ष्मणागोष्ठ्युत्तराणामेव गदार् आलक्ष्मणस्य प्रिणीयात्त आण्डि

ई कार्ड को निकालें जहाँ पर आपका नाम होगा। इस कार्ड को आपको अपने पास रखना होगा।
उपरोक्त कार्ड को अपने पास रखना होगा। [कि.मा. 48 कार्ड नं.]
श्रीमान कुलकर्णी

१. वाडे वि. १००० मी. नि. १००० मी. स. १००० मी. म. १००० मी.
 २. वाडे १००० मी. स. १००० मी. म. १००० मी. म. १००० मी.
 ३. वाडे १००० मी. स. १००० मी. म. १००० मी. म. १००० मी.
 ४. वाडे १००० मी. स. १००० मी. म. १००० मी. म. १००० मी.
 ५. वाडे १००० मी. स. १००० मी. म. १००० मी. म. १००० मी.
 ६. वाडे १००० मी. स. १००० मी. म. १००० मी. म. १००० मी.
 ७. वाडे १००० मी. स. १००० मी. म. १००० मी. म. १००० मी.
 ८. वाडे १००० मी. स. १००० मी. म. १००० मी. म. १००० मी.
 ९. वाडे १००० मी. स. १००० मी. म. १००० मी. म. १००० मी.
 १०. वाडे १००० मी. स. १००० मी. म. १००० मी. म. १००० मी.

Enhasen
Principal

Principal
Parvatidevi Kumbhar College of Nursing
Azad Chowk, Kolhapur - 416002

Sushama
Principal
Parvatidevi Kumbhar College of Nursing
Azad Chowk, Kolhapur - 416002

कोल्हापूर महानगरपालिका कोल्हापूर

नगर रचना व मूल्यानिर्धारण, विभाग ६९७

महाराष्ट्र शासन नगर विकास विभाग मंडर डि. पो. एम- ३१३२ / २३६८ / सी. डी- १३५ / १२ / यु. पी.- १३
दिनांक : १६/०५/२०१८

दिनांक :- १८ / १२ / ९९ नुसार

वाडें; रि. ~~स. नं. / सि. = नं.~~

~~क. 11 / मोजे~~

७१५२१५

चा दुधचा सुधारित मंजूर विकास योजनेचा मान = १००

~~3.5.15.1~~

100

274

माधुरः

મટિયાળ અભ્યાસ :

रि.सं.

9000

উদ্ভিদ

प्राजित खती मन्जल असे
 म. ८/११/००

200.000
सायुज

श्री १०८ महाशक्ति/संस्कृत कवि

N

十一

प्रमाण

1 : 4000

$$1:7:20$$

इह रि. स. नं.
लि. स. नं.

रहिवात

મીચોનિક

सांख्यिक उपयोग

સુલો વાગા
વંચીવા

	मिहानप

	नदी, नाले, तलाव इत्यादी
	रहता हंती व

प्रस्तावित रस्ते

मनसिंहजी महाराज

प्रमाणे

वाणिज्य

मानवजनिक, निम्न-स्तरजनिक

वाहनक व २३-२३३३

નો કેન્દ્રભાગે જાન (શેરી)

1	2	
---	---	---	---	---	---	---	---	---	----	----	-----

आरंभित (२२)


Srinivasan
Principal

Parvatidevi Kumbhar College of Nursing
Azad Chowk, Kolhapur - 416002

TOWN PLANNING AND VALUATION DEPARTMENT
(Kolhapur Branch)

PLAN NO. K-167/79.

Part Plan of Development Plan, Kolhapur (Revised Draft)
showing the proposals in respect of CTS No. 1090 'E'
Ward, Kolhapur as on 17.2.76 (supplied for producing
by the Competent Authority, Kolhapur only).

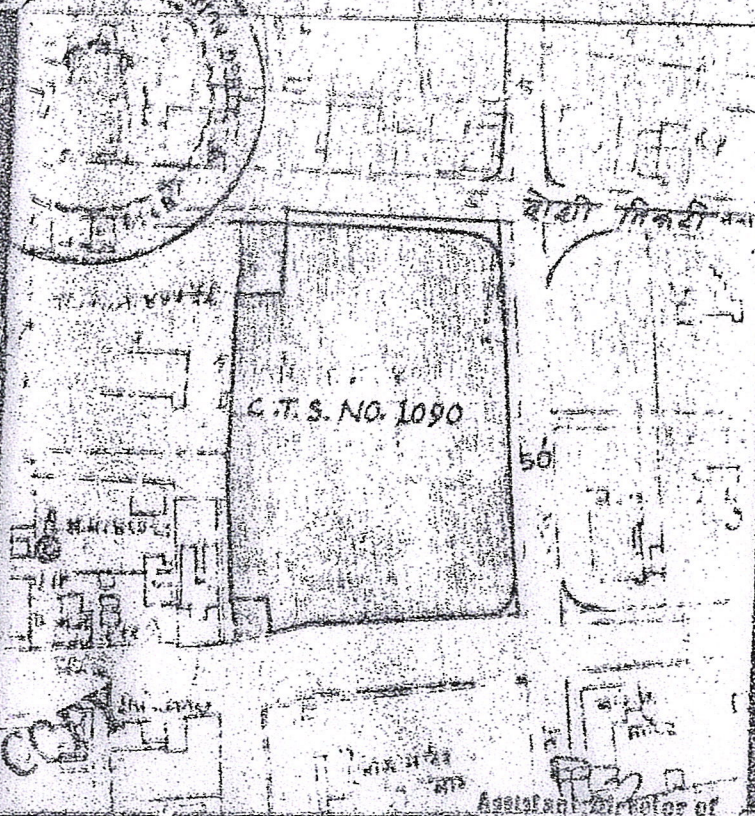

NOTES :-

1. Road proposals shown in ... RED
2. Residential user shown in ... YELLOW
3. CTS No. 1090 verged in ... BLACK

[Signature]
Principal

Parvatidevi Kumbhar College of Nursing
Azad Chowk, Kolhapur - 416002

क्र.कार्या-३-क/आरआर/३६९/२०२२
जिल्हाधिकारी कार्यालय, कोल्हापूर
दि. १६/०६/२०२२

प्रति,


अध्यक्षा,
कौन्सिल ऑफ एज्युकेशन, कोल्हापूर

विषय:- बिगरशेती नाहरकत प्रमाणपत्र मिळणेबाबत.

संदर्भ :- आपलेकडील जा.क्र. सीई/७, दिनांक ०५/०५/२०२२ रोजीचा अर्ज.

आपण उपरोक्त संदर्भीय अर्जान्वये आपले संस्थेचे कोल्हापूर शहर सी वॉर्ड मधील सि.स.नं. १०९० क्षेत्र १,४८,००८ चौ.फुट इतकी जमीन चीफ सेक्रेटरी टू हिज हायनेस यांनी दिनांक २२ जानेवारी १९३८ ने शैक्षणिक कार्यासाठी जागा देण्यात आली आहे. सदर जागेचा वापर शैक्षणिक कार्यासाठी होत असलेने अकृषक दाखल्याची गरज नाही. असे प्रमाणपत्र मिळावे अशी मागणी केलेली आहे.

प्रकरणी आपण सादर केलेली कागदपत्रांचे अवलोकन करता, कोल्हापूर शहर सी वॉर्ड मधील सि.स.नं. १०९० क्षेत्र १,४८,००८ चौ.फुट इतकी जमीन चीफ सेक्रेटरी टू हिज हायनेस यांनी दिनांक २२ जानेवारी १९३८ ने शैक्षणिक प्रयोजनासाठी आपले संस्थेस वाटप करणेत आलेली आहे. प्रस्तुत क्षेत्र हे मुलतः शैक्षणिक संकुलासाठी शैक्षणिक प्रयोजनासाठी वाटप करणेत आलेने महाराष्ट्र जमीन महसूल अधिनियन १९६६ चे बिनशेती बाबतचे कलम ४२ प्रकरणी लागू होत नाही. व कलम ४४ प्रमाणे जर जमीन विशिष्ट अकृषिक प्रयोजनासाठी धारण केली असेल आणि इतर अकृषिक प्रयोजनासाठी तिचा वापर करणेची इच्छा असेल तर जिल्हाधिकारी यांची पूर्व परवानगी आवश्यक असते. परंतु आपली संस्था कोल्हापूर शहर सी वॉर्ड मधील सि.स.नं. १०९० क्षेत्र १,४८,००८ चौ.फुट या मिळकतीचा वापर जागा वाटपाचे मुळ आदेशानुसार शैक्षणिक प्रयोजनासाठीच करणार असलेस महाराष्ट्र जमीन महसूल अधिनियन १९६६ चे कलम ४२ व ४४ चे अकृषिक परवानी घेणेचे कलम लागू होत नाही.

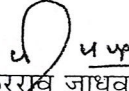
(शंकरराव जाधव)
निवासी उपजिल्हाधिकारी
जिल्हाधिकारी कार्यालय, कोल्हापूर

Principal
Parvatidevi Kumbhar College of Nursing
Azad Chowk, Kolhapur - 416002

CERTIFICATE

This is to certify that, COUNCIL OF EDUCATION'S PARVATIDEVI
KUMBHAR COLLEGE OF NURSING AT KOLHAPUR.

Campus and Total Built-Up/ Carpet area available is as follows,

Name of the Institution	Programmes/ Courses offered	Built-Up Area sq ft	Approved by
Parvatidevi kumbhar college of nursing	Nursing	30756.00 sq ft	


The details of total Carpet area is as follows,

: Administrative Area: Instructional Area : Amenities Area
: Access and Circulation area (ACA):

Sr. No.	Floor type	Carpet area (Sq. ft)	Completion of flooring	Completion of walls and painting	Completion of electrification and lighting
1	PARKING AREA	4850	Yes	Yes	Yes
2	GROUND FLOOR	2206	Yes	Yes	Yes
3	FIRST FLOOR	6950	Yes	Yes	Yes
4	SECOND FLOOR AREA	6950	Yes	Yes	Yes
5	THIRD FLOOR AREA	6950	Yes	Yes	Yes
6	SEMINAR HALL AREA	2850	Yes	Yes	Yes
	TOTAL	30756			

Signature of Architect



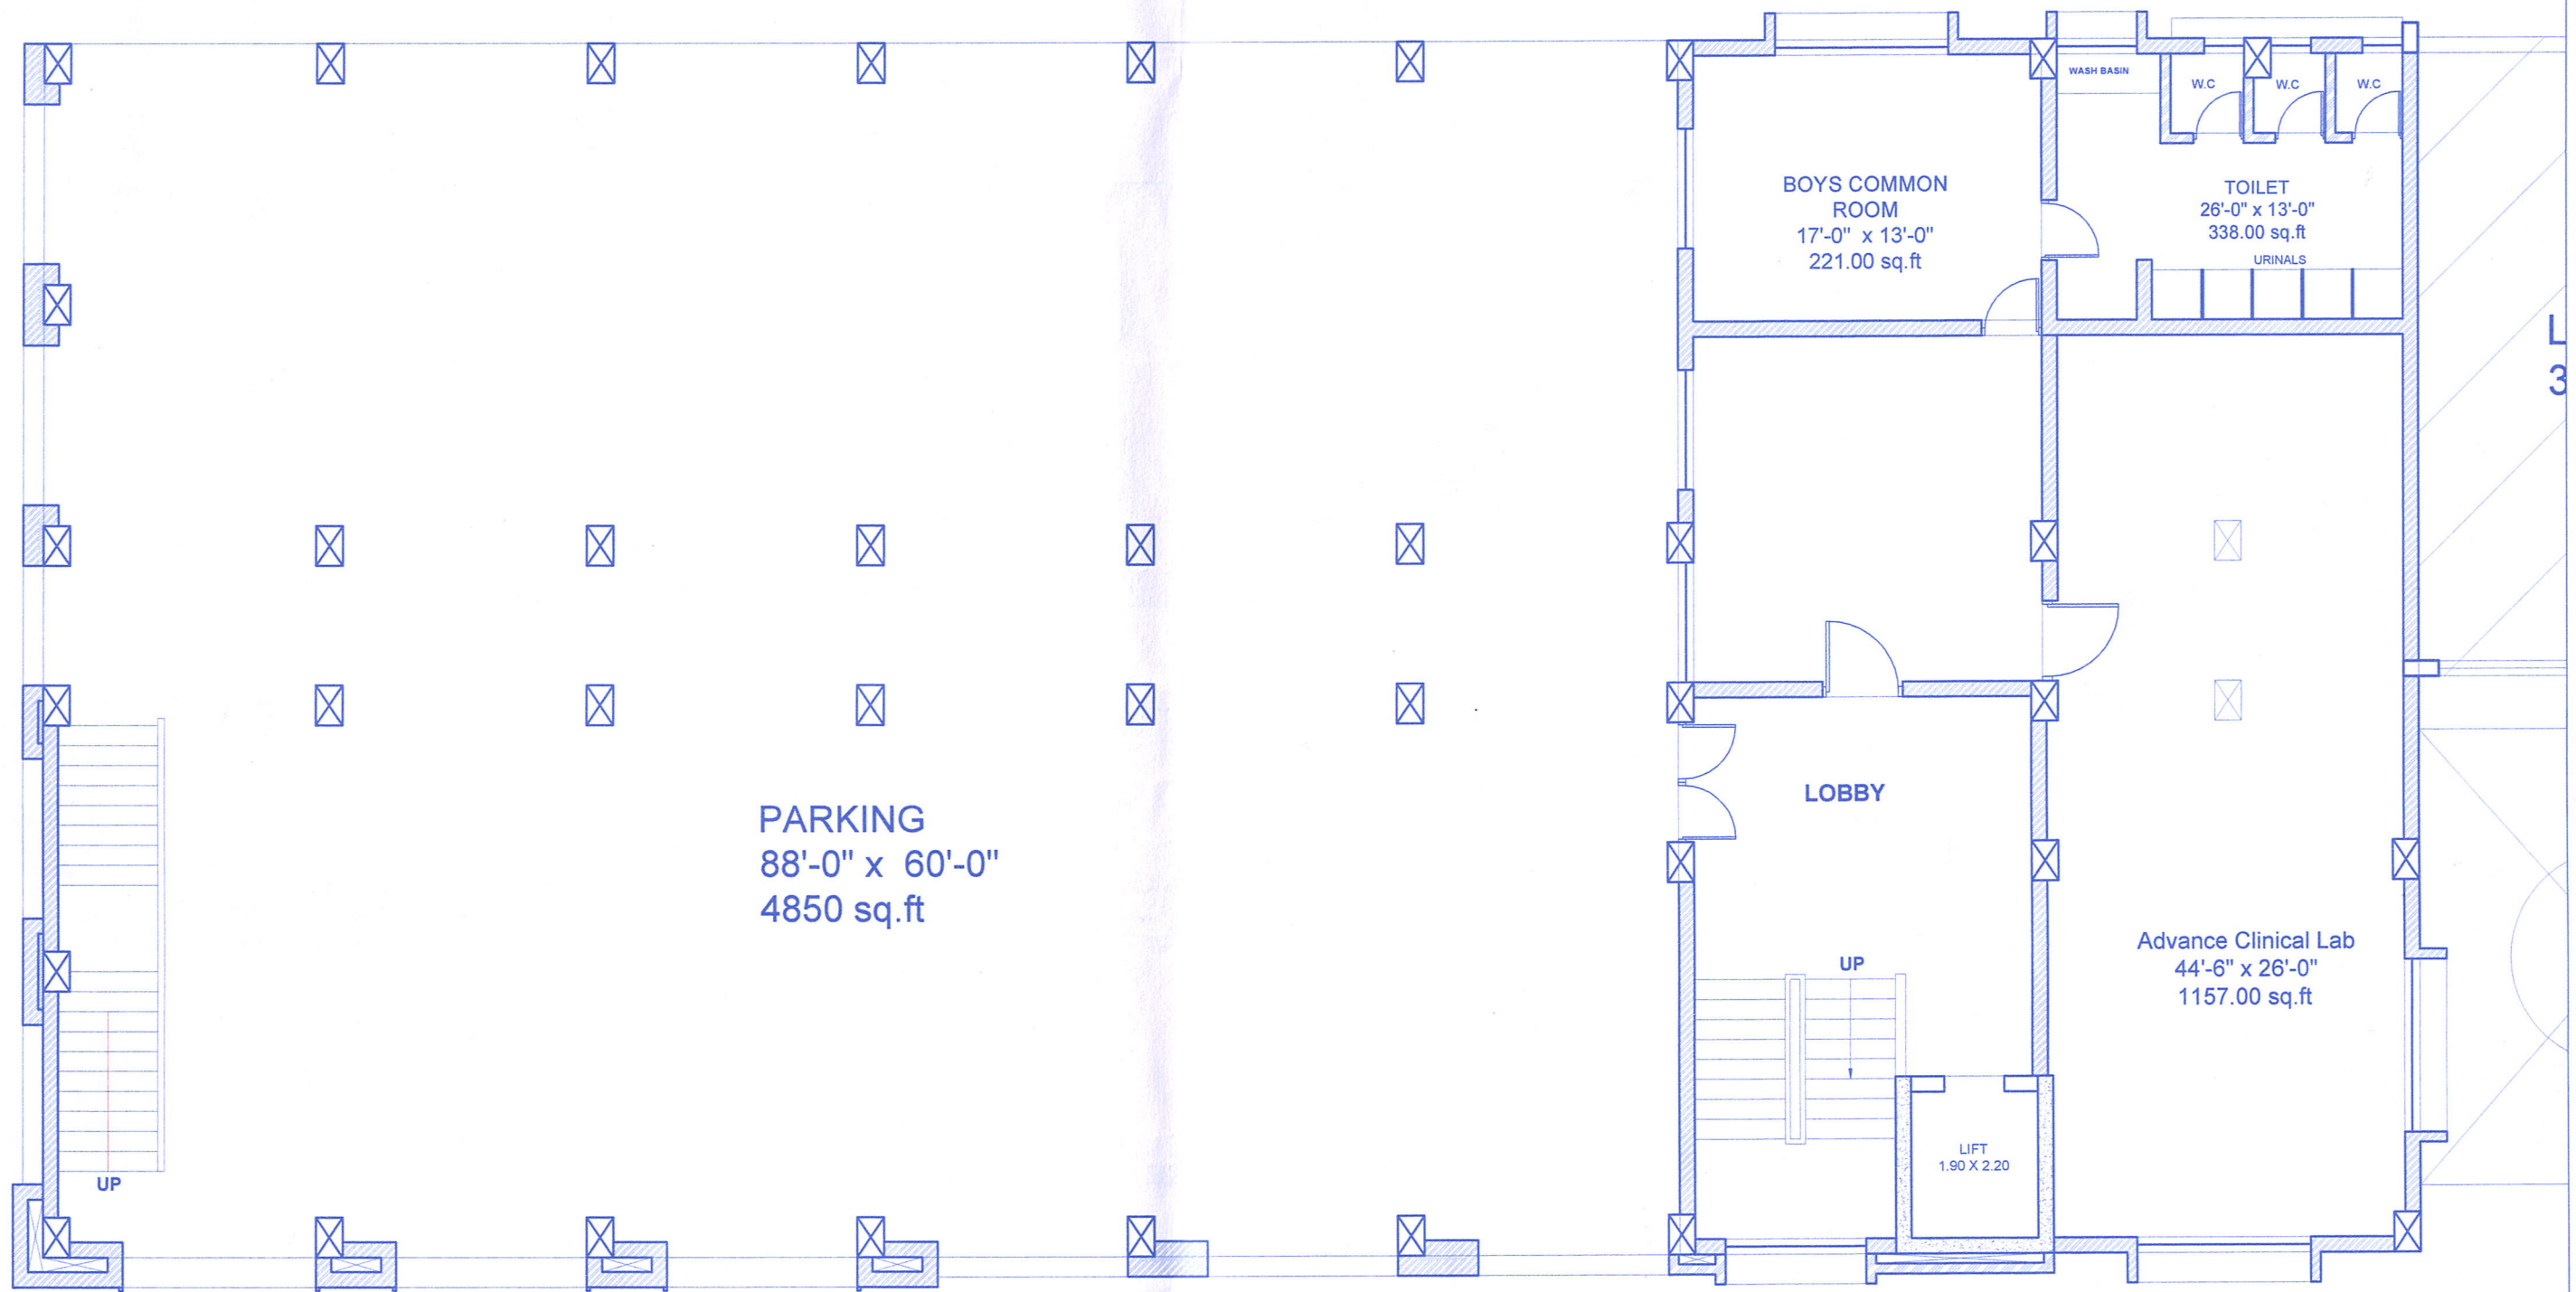

PARKING
88'-0" x 60'-0"
4850 sq.ft

BOYS COMMON
ROOM
17'-0" x 13'-0"
221.00 sq.ft

TOILET
26'-0" x 13'-0"
338.00 sq.ft

LOBBY

Advance Clinical Lab
44'-6" x 26'-0"
1157.00 sq.ft

LIFT
1.90 X 2.20

GROUND FLOOR PLAN

JOB TITLE :

BUILDING PLAN FOR COUNCIL OF EDUCATION'S PARVATIDEVI KUMBHAR
COLLEGE OF NURSING .KOLHAPUR

DRAWING

FLOOR PLAN

DRAWN BY

Ar.Parag Gojim

NORTH



FLOOR

GROUND FLOOR


DATE

28-OCT-2022

V.M. ASSOCIATES

ARCHITECTS & INTERIOR DESIGNERS
FO-1, VASANT PANCHAMI, 1587, 'E' WARD,
RAJARAMPURI 5th LANE, KOLHAPUR - 416008.
PH. NO. (0231) 2523522
EMAIL :- vmasso@gmail.com



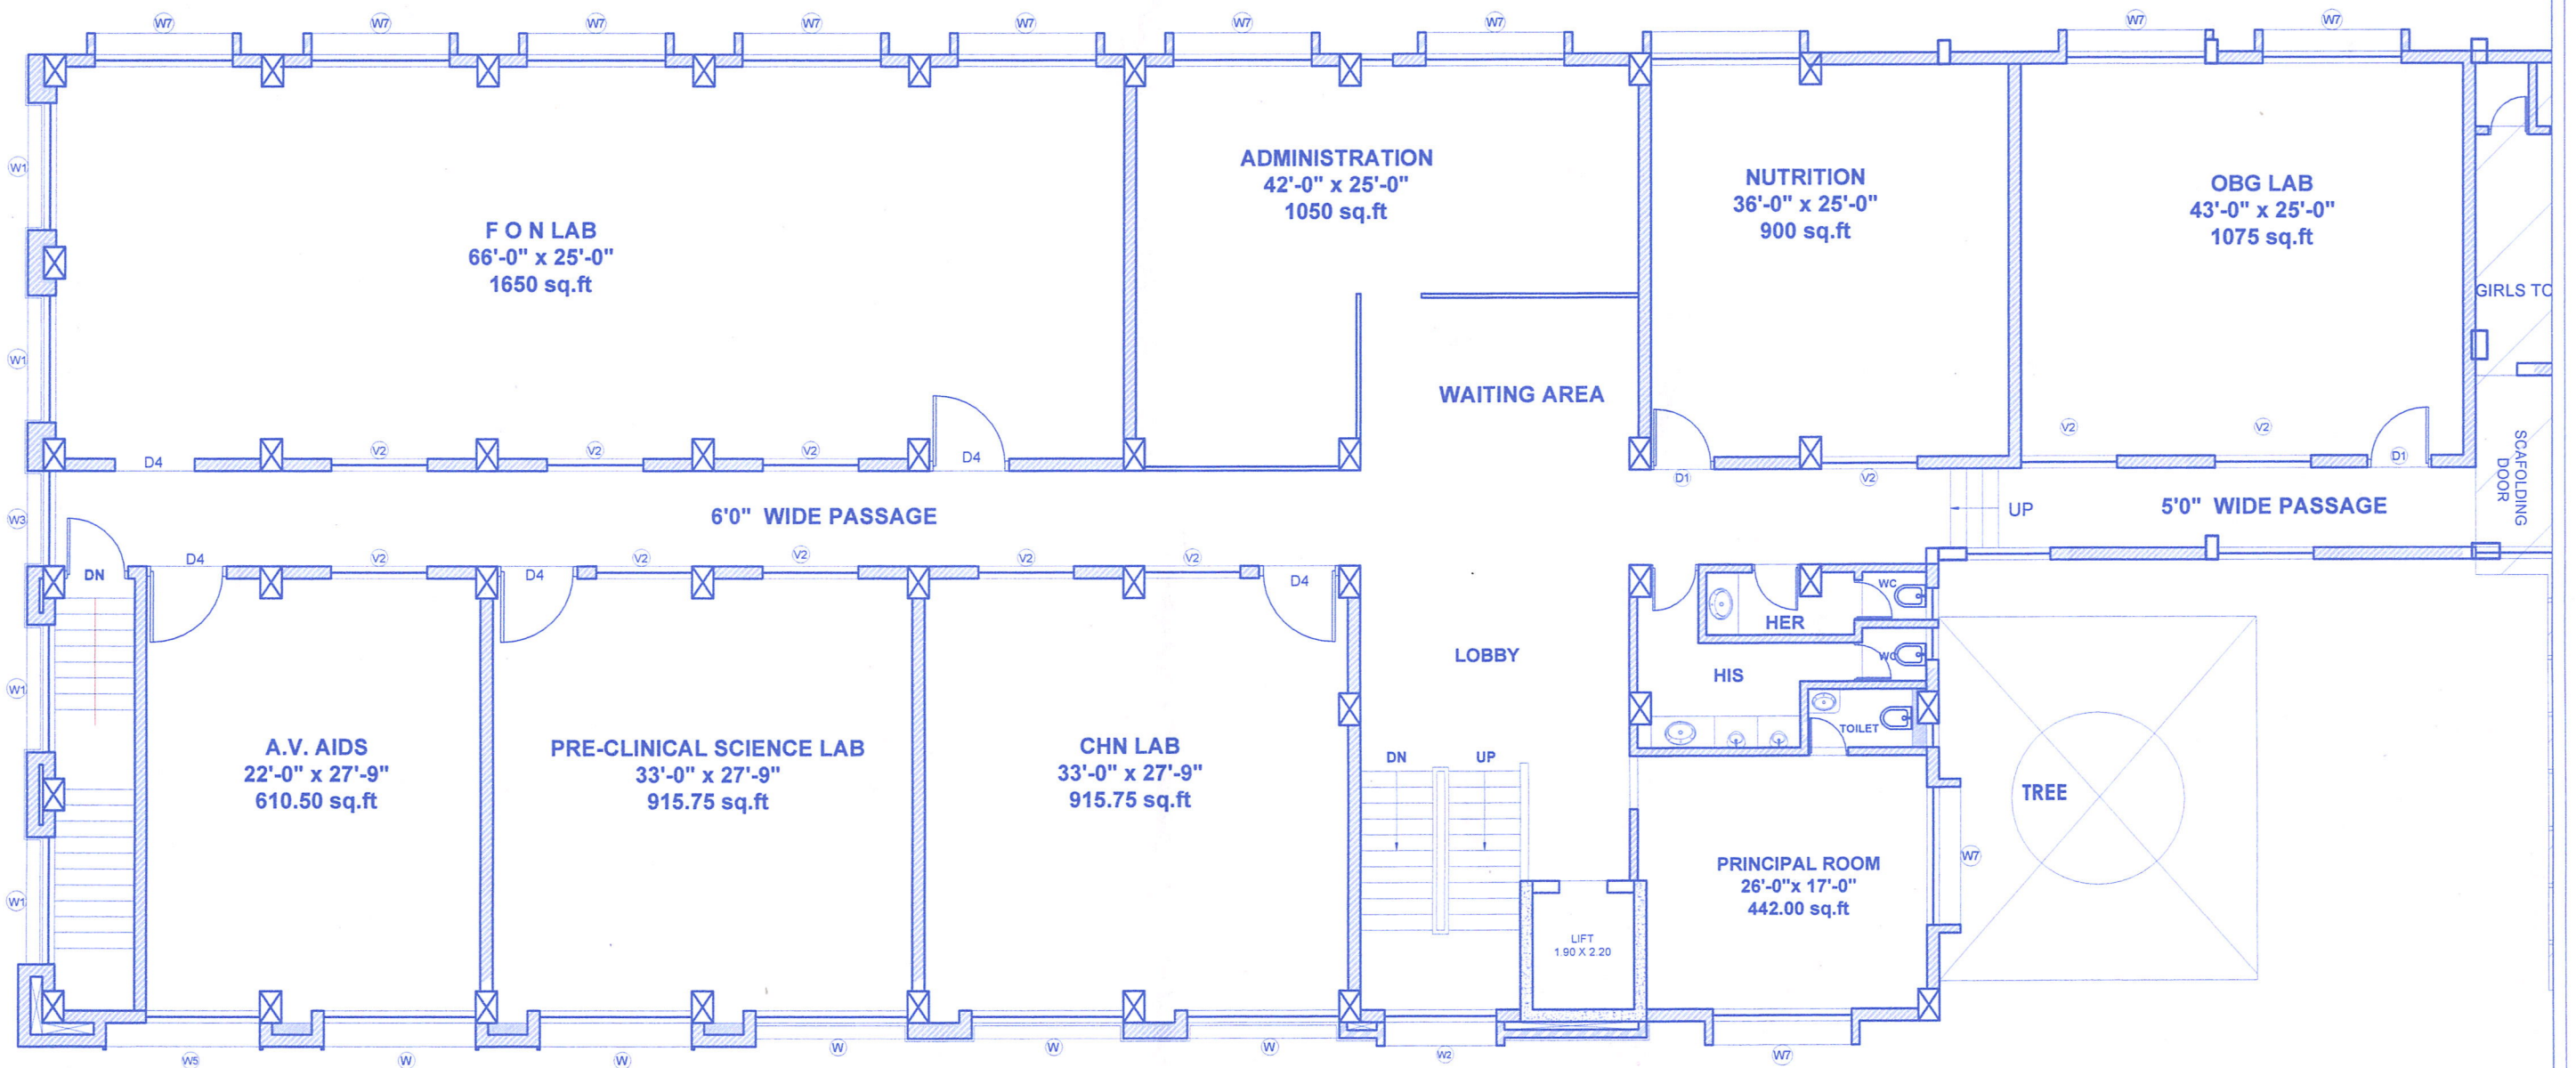

FIRST FLOOR PLAN

JOB TITLE :

BUILDING PLAN FOR COUNCIL OF EDUCATION'S PARVATIDEVI KUMBHAR
COLLEGE OF NURSING .KOLHAPUR

DRAWING

FLOOR PLAN

DRAWN BY

Ar.Parag Gojim

NORTH



FLOOR

FIRST FLOOR


DATE

28-OCT-2022

V.M. ASSOCIATES

ARCHITECTS & INTERIOR DESIGNERS
FO-1, VASANT PANCHAMI, 1587, 'E' WARD,
RAJARAMPURI 5th LANE, KOLHAPUR - 416008.
PH. NO. (0231) 2523522
EMAIL :- vmasso@gmail.com



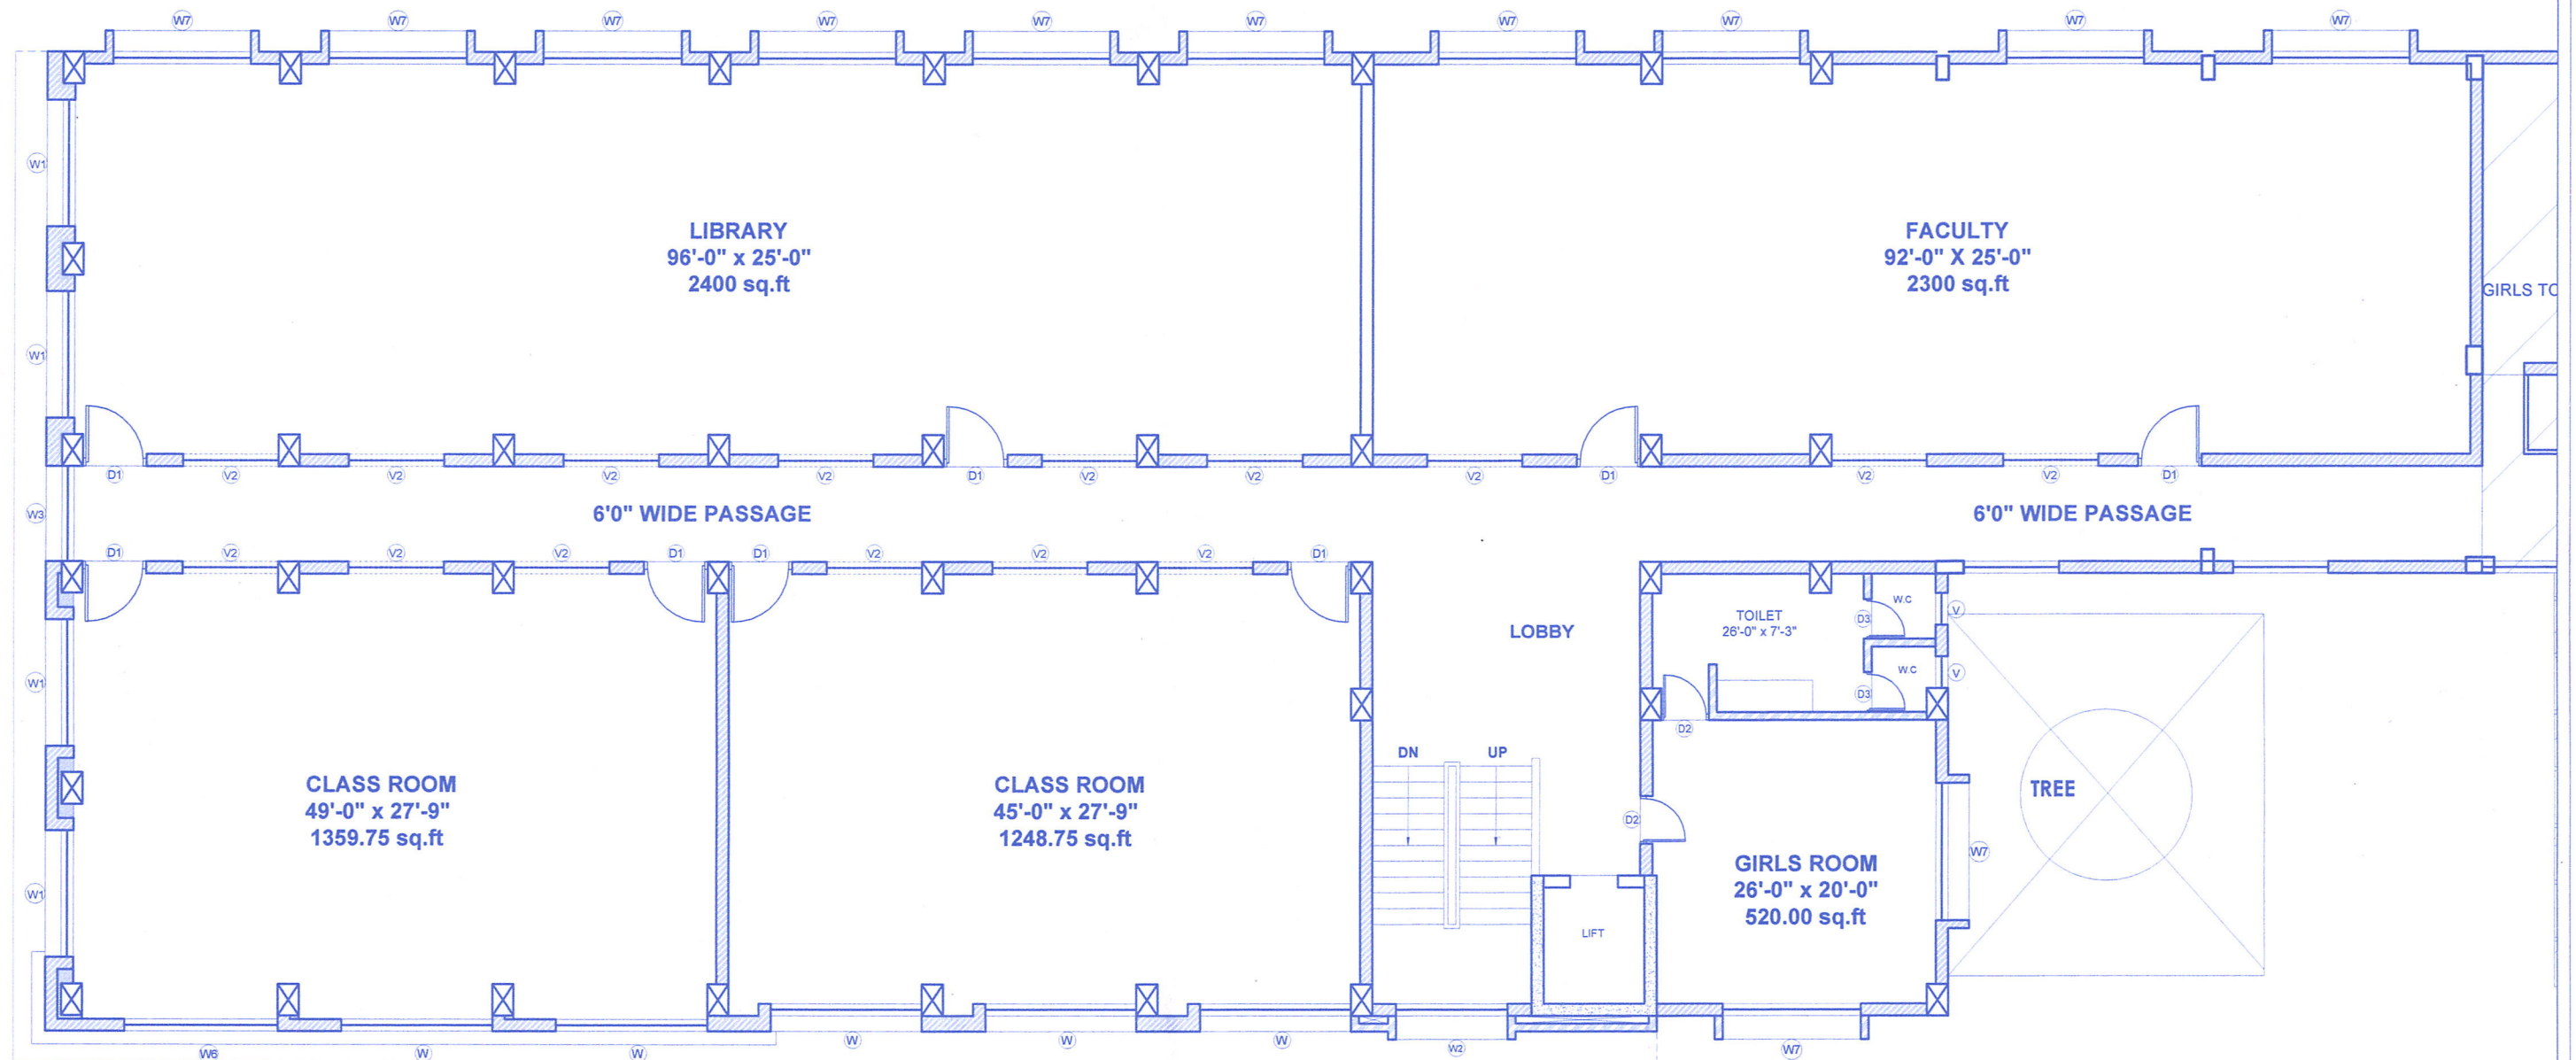

SECOND FLOOR PLAN

JOB TITLE :

BUILDING PLAN FOR COUNCIL OF EDUCATION'S PARVATIDEVI KUMBHAR
COLLEGE OF NURSING .KOLHAPUR

DRAWING

FLOOR PLAN

DRAWN BY

Ar.Parag Gojim

NORTH



FLOOR


SECOND FLOOR

DATE

28-OCT-2022

V.M. ASSOCIATES

ARCHITECTS & INTERIOR DESIGNERS
FO-1, VASANT PANCHAMI, 1587, 'E' WARD,
RAJARAMPURI 5th LANE, KOLHAPUR - 416008.
PH. NO. (0231) 2523522
EMAIL :- vmasso@gmail.com

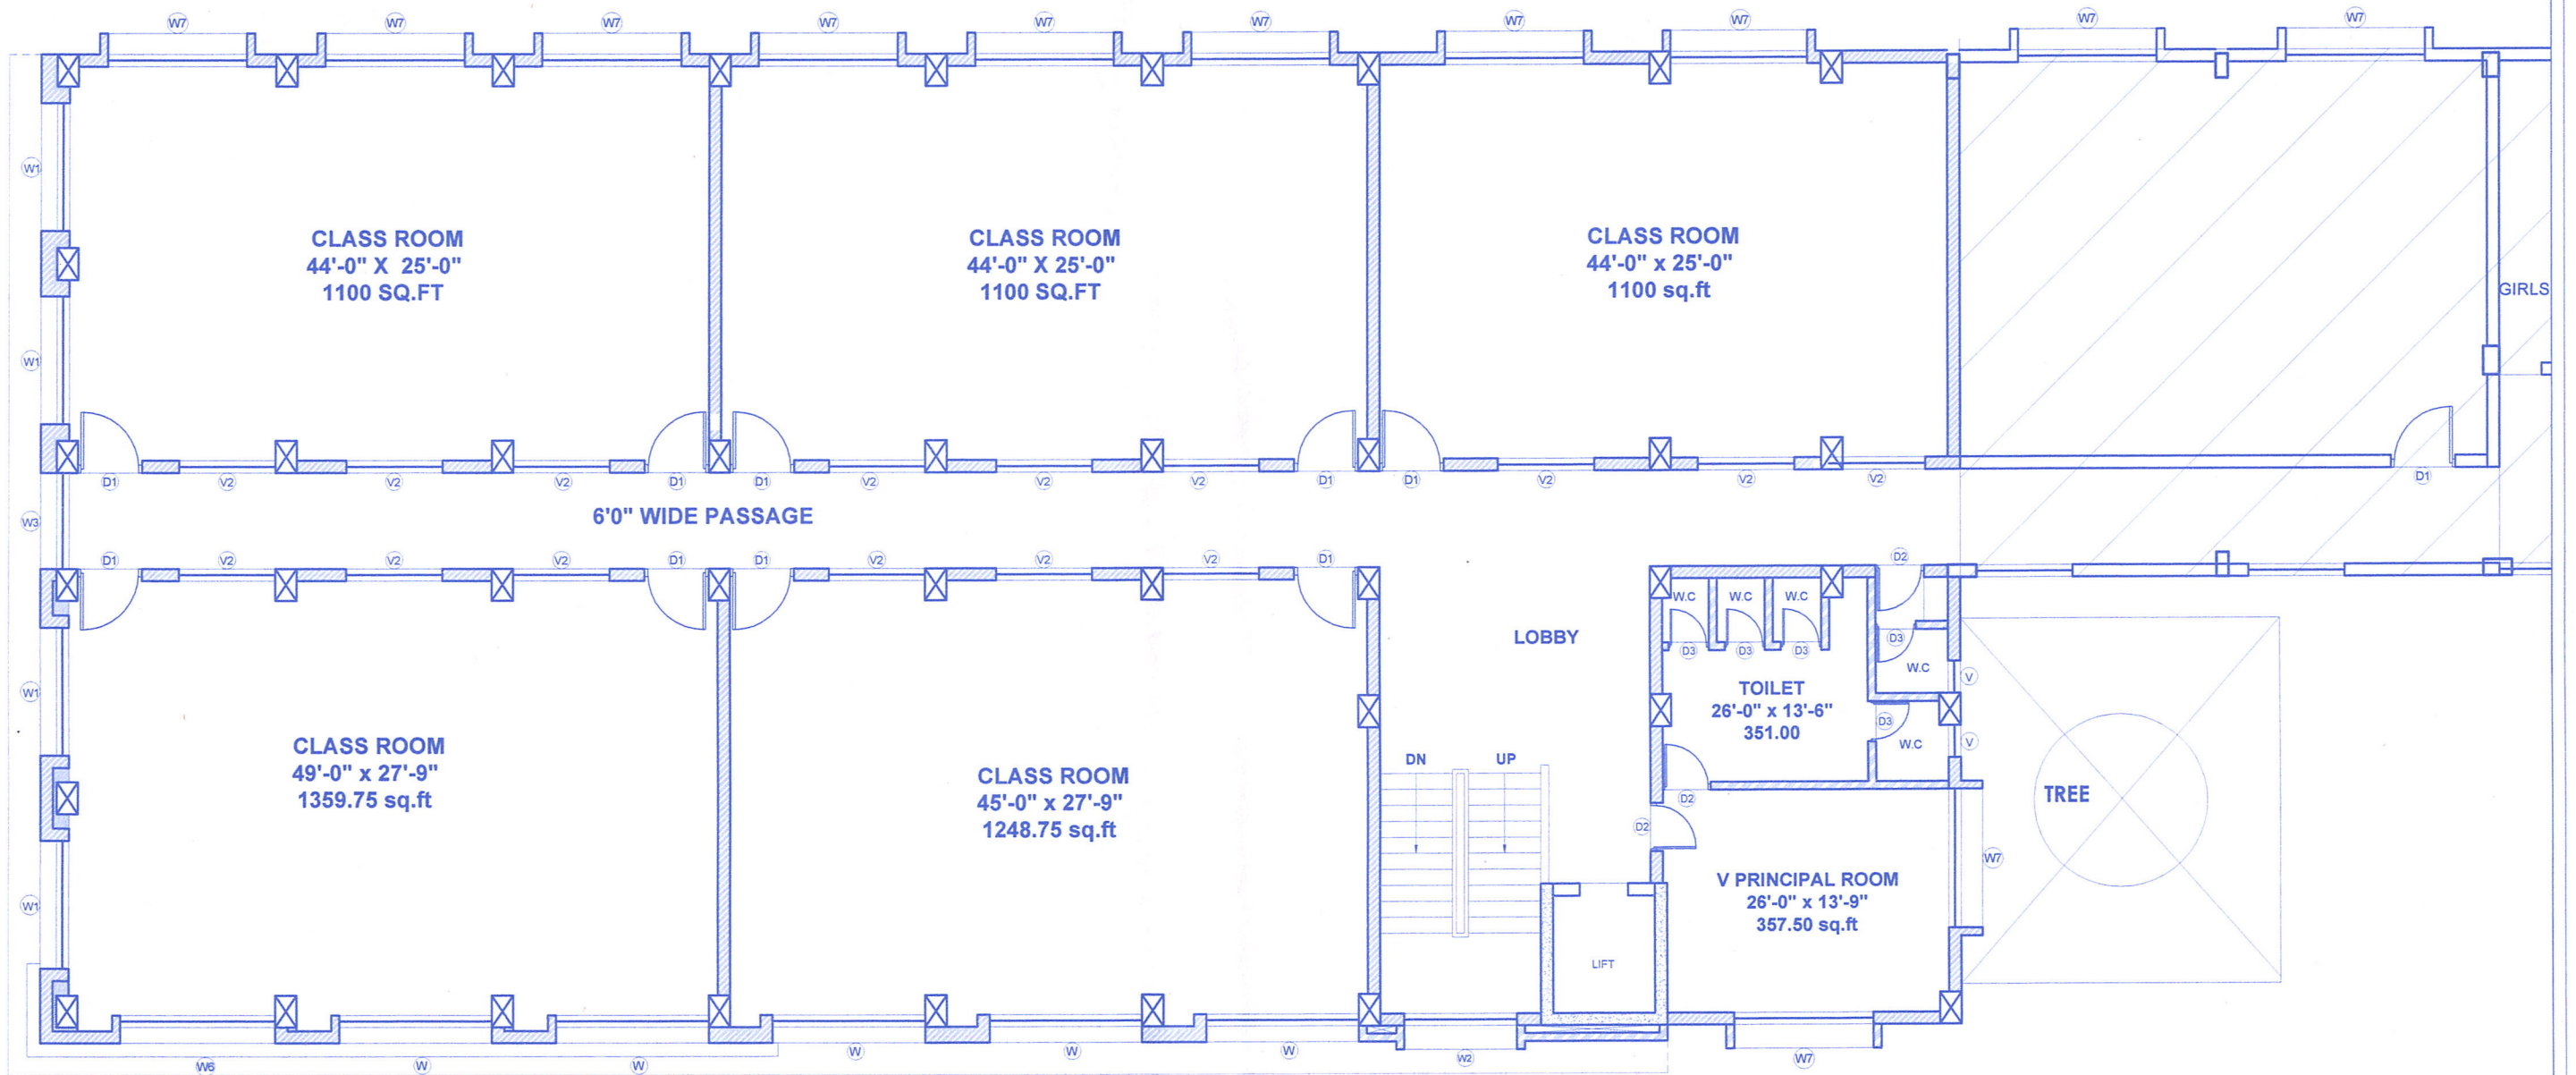

JOB TITLE :

BUILDING PLAN FOR COUNCIL OF EDUCATION'S PARVATIDEVI KUMBHAR
COLLEGE OF NURSING .KOLHAPUR


DRAWING	NORTH	FLOOR
FLOOR PLAN		THIRD PLAN
DRAWN BY		DATE
Ar.Parag Gojim		28-OCT-2022

THIRD PLAN

V.M. ASSOCIATES

ARCHITECTS & INTERIOR DESIGNERS
FO-1, VASANT PANCHAMI, 1587, 'E' WARD,
RAJARAMPURI 5th LANE, KOLHAPUR - 416008.
PH. NO. (0231) 2523522
EMAIL :- vmasso@gmail.com



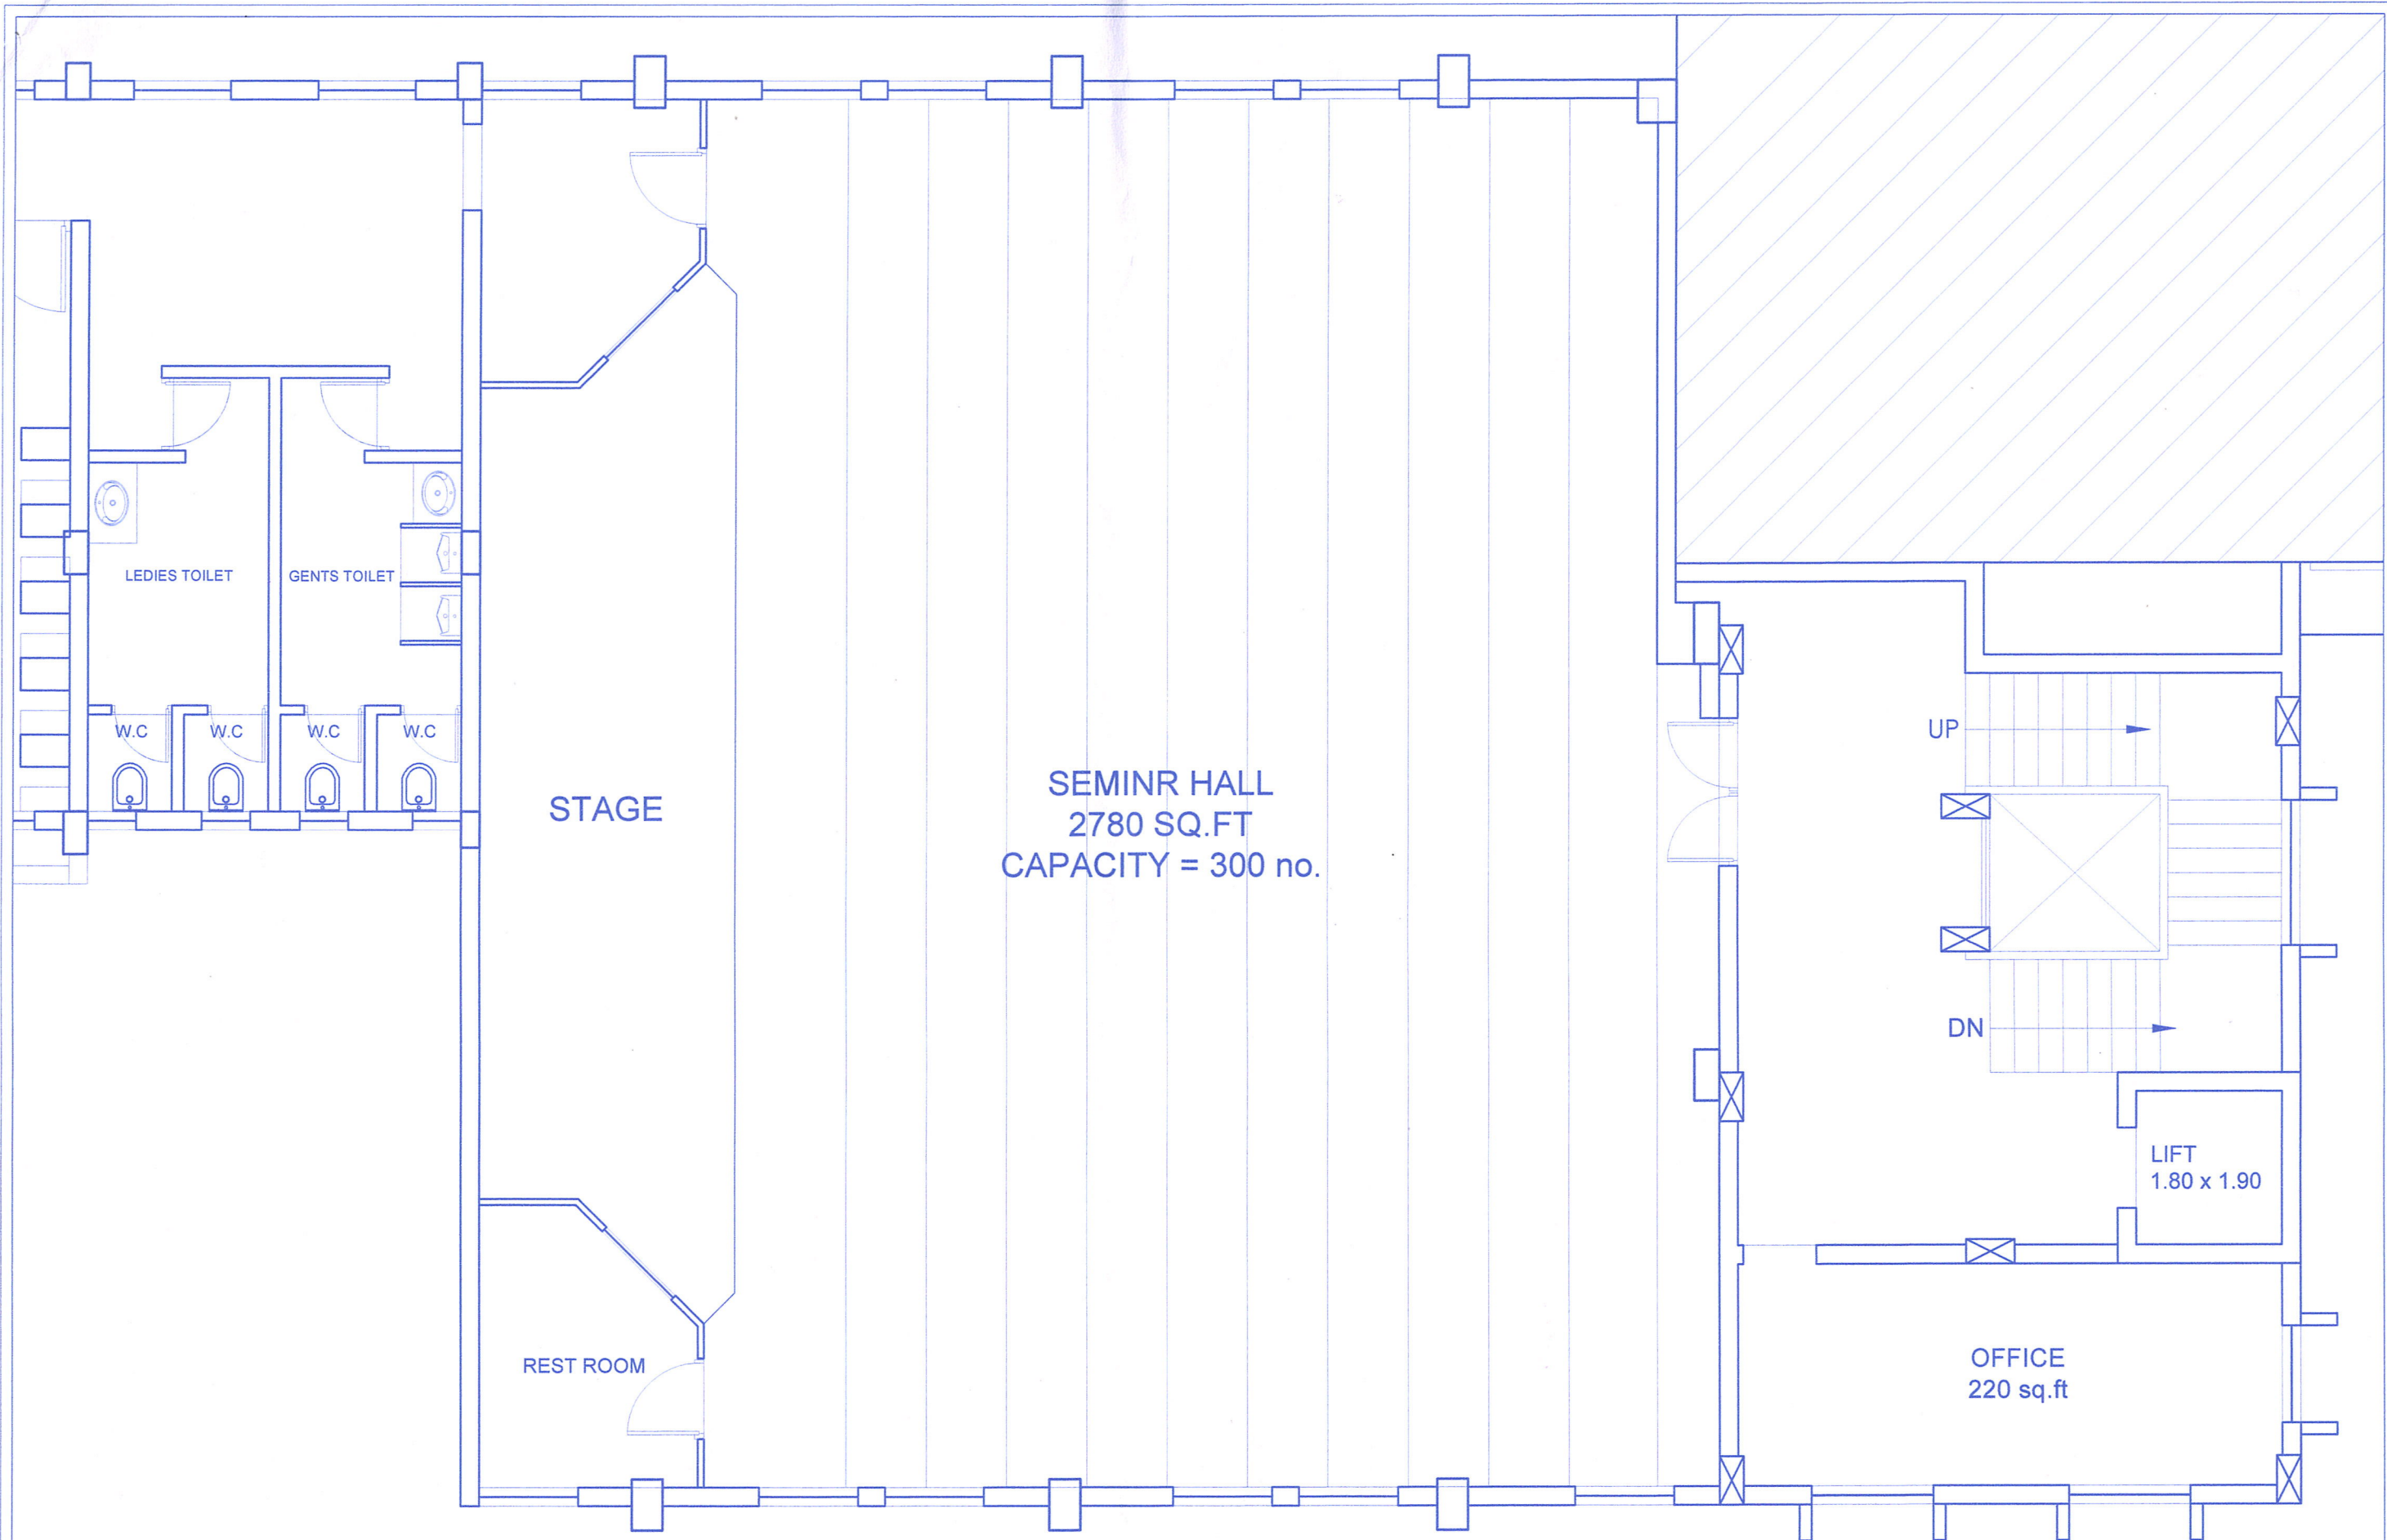

THIRD FLOORPLAN

JOB TITLE :

BUILDING PLAN FOR COUNCIL OF EDUCATION'S PARVATIDEVI KUMBHAR
COLLEGE OF NURSING .KOLHAPUR


DRAWING

FLOOR PLAN

DRAWN BY

Ar.Parag Gojim

NORTH

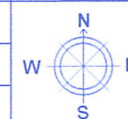

FLOOR

THIRD FLOOR

DATE

28-OCT-2022

V.M. ASSOCIATES

ARCHITECTS & INTERIOR DESIGNERS
FO-1, VASANT RANCHAM, 1587, E' WARD,
RAJARAMPURI 5th LANE, KOLHAPUR - 416008.
PH. NO. (0231) 2543522
EMAIL :- vmasso@gmail.com



COUNCIL OF EDUCATION, KOLHAPUR

(Founder President - Padmashri Dr. Ratnappa Kumbhar)

C/o. Deshbhakta Ratnappa Kumbhar College of Commerce,
649, 'C' Ward, Azad Chowk, Kolhapur - 416 002, Ph.: (0231) 2641224

Email : councilofeducationkolhapur1952@gmail.com



President : Sou. Rajanitai Vishwanath Magdum

Secretary : Dr. Vishwanath N. Magdum

Ref. No. CE/65

Date : 30 / 11 / 2021

Extract of the resolution No. 5 passed in the Meeting of Managing Committee of Council of Education, Kolhapur held on 4th August 2021.

5) A) To consider issue of starting Nursing Course.

⇒ The issue of starting Nursing Course was discussed & Dr. V.N. Magdum is authorized to look after the procedure to start B.SC Nursing Course in proposed Parvatidevi Kumbhar College of Nursing.

B) To allow Hostel for Parvatidevi Kumbhar College of Nursing.

⇒ Council of Education's D.R.K. College of Commerce is having Hostel. This Hostel building will be given to Parvatidevi Kumbhar College of Nursing.


Proposed by: Dr. V. A. Patil

Seconded by: Adv. V. A. Pednekar

The resolution is passed unanimously


Principal

Parvatidevi Kumbhar College of Nursing
Azad Chowk, Kolhapur - 416002

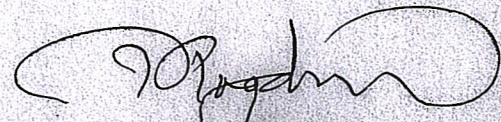
SECRETARY

COUNCIL OF EDUCATION, KOLHAPUR

महाराष्ट्र शासन

मालमत्ता पत्रक

७५५९

गाव/पेठ: बी वॉर्ड

तालुका/न.भू.का.न.भू.अ.कोल्हापूर

जिल्हा: कोल्हापूर

नगर भुमापन क्रमांक	शिट नंबर	प्लॉट नंबर	क्षेत्र चौ.मी.	धारणाधिकार (चौ.मी.)	शासनाला दिलेल्या आकारणाचा किंवा भाड्याचा तपशिल आणि त्याच्या फेरतपासणीची नियत वेळ
१९२४/अ/१/ख/२/ अ/१/अ			९८३२४.०० म		

सुविधाधिकार


हक्काचा मुळ धारक

वर्ष: १९३९

पट्टेदार

इतर भार

जेरे

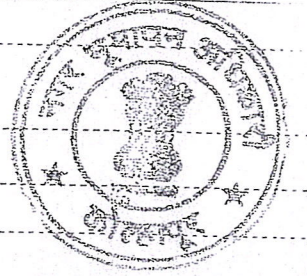

दिनांक	व्यवहार	खंड क्रमांक	नविन धारक(धा) पट्टेदार(प) किंवा भार	साक्षात्कृत
१०/०२/१९५६	बी वॉर्ड सि.स.न.१८६९ अ यास तपशील प्रो.क्षेत्र ३१३.५ चौ.यार्ड वजा करुन नवीन न.१८६९ ब १९२४ ब यात सामील			सही- १०/०२/१९५६ न.भू.अ कोल्हापूर
१०/०२/१९५६	मे.कले.सो.कडील हु.न. २१५ व ता.१८.११.५५ ता.१९.१२.५५ प्रमाणे अनुक्रमे क्षेत्र चौ.यार्ड १९४९-० ता.२०७ चौ.यार्ड वजा एकुण करुन न.कार्ड बी सि.स.न.१९२४ अ/२ व १९२४ अ/३ लिहीले चौ.यार्ड ४०२०.०			सही- १३/०२/१९५६ C.T.S.O.
०४/१९५६	मे कलेक्टर सो कोल्हापूर याचे कडील न.R.S.C.T.S.W.S.४२८/५६ ता.२८.२.५६ प्रमाणे सदर मिळकत सरकार मालकीचे असल्याने १९३९ ची नोद कमी	H	सरकारी (रेसराऊड)	सही- २१/०४/१९५६ C.T.S.O.
०४/१९५७	मे.कलेक्टर साहेब कडील न.C.T.S.B १११/ ता.२०.४.५७ प्रो.क्षेत्र चौ.यार्ड ४०.० वजा करुन २०६७ब यात सामील पाहा बी २०६७अ			C.T.S.O.
४/१९५७	मे.कलेक्टर साहेब हुकुम			सही- २३/०४/१९५७ न.भू.अ कोल्हापूर
१/१९५९	मे.कलेक्टर सो जी कोल्हापूर याचे कडील हु.न.RB-CTSWs II २३१/ २२.२.५८ प्रो.स.रेसराऊड पैकी ७६५.५ चौ.यार्ड जागा कमी			सही- १३/०५/१९५९ C.T.S.O.

Principal

Principal Parvatidevi Kumbhar College of Nursing
Azad Chowk, Kolhapur - 416002

महाराष्ट्र शासन							७५
मालमत्ता पत्रक							
तालुका/न.भू.का.न.भू.अ.कोल्हापूर							जिल्हा:कोल्हा
गाव/पेठ:बी वडें	गर भुगणन क्रमांक	डिप्ट नंबर	प्लॉट नंबर	क्षेत्र चौ.मी.	धारणाधिकार (चौ.मी.)	शासनाला दिलेल्या आकारणाचा किंवा मालमत्ता पत्रक शिल आणि त्याच फेरतपासणीची नियत वेळ	
	१९२४/आ/१/२४/२/अ/१/अ			९८३२४.०० म			
						करून प्लॉट न.३३ यार्ड -५४-४.० ३४ ३५५-५.०३६ ३५५-५.० चौ. मी. नवीन कार्ड तयार केली असत	
	१५/१०/१९६८					भा.स.च्या १९५६ च्या वजनमापाचे कायद्या लागत म.रा.स.च्या १९५८ च्या अम्मल बजावणी कायद्यानुसार व भा.स.च्या नाणेसंबंधी कायद्यानुसार क्षेत्र आकाराचे रूपांतर केले.	सही- १५/१०/१९६८ वि.जि.नि.पू.अ. (दश) कोल्हापूर
	१२/०१/१९६९					मे.जिल्हाधीकारी सो. याचे कडील न.आर.बी सीटीएस १८४३ ता. २९.११.६८ चे हुकुमा प्रमाणे ए.गु.३.३० ६ ७/९ यार्ड झाले क्षेत्र व पद्दा को. ऑ.हौ.सो.लि. कोल्हापूर चे नाव दाखल	सही- १३/०३/१९६९ सि.स.ऑ.
	१९/०४/१९७१					भा.जिल्हाधीकारी याचे कडील हुकुम म.आर.बी /सीटीएस/२९५४ ता.१७.२.७१ प्रमाणे सदर नंबर पैकी ५०.१ चौ.मीटर क्षेत्र कमी करून सि.स.न.१८८६ मध्ये सामील केली व नकाशात त्याप्रमाणे दुरुस्त केली असे	सही- १९/०४/१९७१ सि.स.ऑ.
	१६/०८/१९७२					माननीय जिल्हाधीकारी याचे कडील हुकुम न. आर बी सीटी-एस-५९८९ ता.२१.७.७१ व दुरुस्ती हुकुम न.आर.बी.सी टी-एस-२९६० ता. १८.११.७१ प्रमाणे ३०७२ ८/९ चौ.यार्ड जागा कॉमर्स कॉलेज कोल्हापूर यास रेव्हन्यु फ्री होल्डींग र.रु.४९३६६.८० ला मजुर झालेने	सही- १६/०८/१९७२ न.भू.अ.
	३०/०९/१९७२					तारण गहाण रक्कम रुपये १०८००/-३०.८.७१ पद्दा को.ऑ.हौ.सोसायटी मधील प्लॉट न.१४ चे मावक श्री गणेश आबा जी कुलकर्णी पासुन RE.२७८९	सही- ३०/०९/१९७२ न.भू.अ.
	३०/०९/१९७२					तारण गहाण रक्कम रुपये ११३४०/३०.८.७१ पद्दा को.ऑ.हौ.सोसायटी मधील प्लॉट न.१५ चे मालक पांडुरंग गणेश अर्जुनवाडकर पासुन	सही- ३०/०९/१९७२ न.भू.अ.कोल्हा
	३०/०९/१९७२					तारण गहाण रक्कम रुपये ११८८०/३०.८.७१ पद्दा को.ऑ.हाउसींग सोसायटी मधील प्लॉट न.१६ चे मालक देवगौडा रायगौडा अलगौडा पासुन RE.२७८३	सही- ३०/०९/१९७२ न.भू.अ.

Principal

Parvatidevi Kumbhar College of Nursing

Azad Chowk, Kolhapur-416002

Principal

Parvatidevi Kumbhar College of Nursing

Azad Chowk, Kolhapur-416002

महाराष्ट्र शासन

मालमत्ता पत्रक

७५५७

गाव/पैठ/बी वाई	तालुका/न.भू.का.न.भू.अ.कोल्हापूर					जिल्हा/कोल्हापूर	
नगर भुगापन क्रमांक	शिट नंबर	प्लॉट नंबर	क्षेत्र चौ.मी.	धारणाधिकार (चौ.मी.)	शासनाला दिलेल्या आकारणाचा किंवा भाड्याचा तपशिल आणि त्याच्या फेरतपासणीची नियत वेळ		
१९२८/आ/१/२५/२/३१/१/५			९८३२४.००	ग			
१८/०२/२०१९	आदेशाने - मा जिल्हाधिकारी सो कोल्हापूर यांचेकडील आदेश क्र. ५/१/२०१९ चे आदेशाने प्लॉट नं ५५ चे क्षेत्र ५.६६ चौ.मी यांस नाव दाखल केले					H हनमंत दौलू कांबळे	न.भू.अ. कोल्हापूर फेरफार क्र.२०५०१प्रमाणे सही- १८/०२/२०१९ न.भू.अ. कोल्हापूर
१८/०२/२०१९	आदेशाने - मा जिल्हाधिकारी सो कोल्हापूर यांचेकडील आदेश क्र. ५/१/२०१९ चे आदेशाने पैकी प्लॉट नं ३९ चे क्षेत्र ५.८७ चौ.मी यांस नाव दाखल केले						फेरफार क्र.२०५०२प्रमाणे सही- १८/०२/२०१९ न.भू.अ. कोल्हापूर

प्रचार श्री माने

जज विभागात २३/११/१९९६

हे मालमत्ता पत्रक डिजिटली साईन केवलेच आहे

जज विभाग दि

जरी नमूद

न. भू. अ. कोल्हापूर

जज विभाग दि

१०/३/१९

नगर भुगापन क्रमांक

की

१३५२

जज विभाग दि

जज विभाग दि



Principal

Parvatidevi Kumbhar College of Nursing
Azad Chowk, Kolhapur - 416002

TRUE COPY

Office Superintendent

D.R.K. College of Commerce, Kolhapur

Principal

Parvatidevi Kumbhar College of Nursing
Azad Chowk, Kolhapur - 416002

243

नमूना क्रमांक - ४

पारिप्लो- प्रमाणपत्र

क्रमांक प. व. डी / बी सी / व. अ. ११५
दिनांक ५. १२. १९७८

धो./जीमती शास्त्रपति दे. भा. २००५/१५ कुंजरा राहाणार मी दि. ७/८/२००६
 जेणेकरून याकडे काढण्यात येईल सि. स. नं. ९४२४/१-२००३ वांती :-
 ज्या वर्षी तुम्ही वांट करि सि. स. नं. / रि. स. नं. ९४२४/१-२००३

कोल्हापूर या ठिकाणी खालील प्रमाणे विकास करणेकरिता :-

- अ) जमिनीची जुप-विभागणी किंवा
ब) नवीन घराचे बांधकाम किंवा
क) जुने घर पाडून नवीन घर बांधणे किंवा
ख) अस्तित्वात असलेल्या घराची वाढ व दुप्पटी करणे करिता महाराष्ट्र प्रादेशिक व नगररचना अधिनियम १९६६ च्या कलम ४८ बन्वये परवानाधारक आर्किटेक्ट / इंजिनियरकडून काढलेले सविस्तर नकाशे व शोय्य अर्था सदैव कायदपत्रासह दिनांक १२/१२/७५ रोजी परवानगी मिळणेबद्दल अर्ज केला आणि-

ज्या अर्थी कोल्हापूर महानगरपालिकेने महाराष्ट्र प्रादेशिक व नगररचना अधिनियम १९६६ च्या कलम ४५ खालील नियम ७ प्रमाणे दिनांक १२/०७/८० रोजी प्रारंभ प्रमाणपत्र दिले आणि ज्याअर्थी अर्जदाराचे त्यास दिलेल्या परवानगीप्रमाणे जमिनीच्या निकासाचे काम आहे / नवीन पुराचे बांधकाम केले आहे आणि अर्जदाराच्या आर्किटेक्ट / इंजिनियर यांनी प्रमाणित केले आहे तसेच अर्जदाराचे परिपूर्ती प्रमाणपत्र मिळावे म्हणून ता. १२/०७/८० रोजी अर्ज केला आहे आणि ज्याअर्थी कोल्हापूर महानगरपालिकेने योग्य अशा बांधकामाकरवी जागेवर बरील निकासाची / बांधकामाची जागेवर प्रत्यक्ष पहाणी केल्यानंतर सदर बांधकाम / निकास हे महानगरपालिकेने मंजूर केलेल्या नकाशांनुसार असल्याचे निदर्शनास आले आहे त्याअर्थी वायुयुक्त कोल्हापूर महानगरपालिका सदर निकासाचे / बांधकामाचे परिपूर्ती प्रमाणपत्र देत असून खालील बाबी नमूद करित आहेत.

ज) मूलानि वसतिवृद्ध
मंगळवार जे, कोल्हापूर

(13)

51

वर नमूद केलेल्या मूदावावत अर्जदार यांनी योग्य ती पुर्तता एक महिन्याच्या कालावधीमध्ये अथवा सा. आयुक्तांच्या मान्यतेने अर्जदार यांनी लेखी अर्जाने पुढे वाढविण्यांत येणाऱ्या कालावधीमध्ये न केल्यास कोल्हापूर महानगरपालिकेचे परिपूर्ती प्रमाणपत्र रद्द समजणेत येईल.

दिनांक ५ / १२ / १९८८

भायवत्

कोल्हापूर महानगरपालिका

Principal

Dr. Jyoti Kumbhar College of Nursing
Azad Chowk, Kolhapur - 416002

Office Superintendent

Office Superintendent
College of Commerce, Kolhapur.

Principal

प्रा. २२। साहित्योपासी

श्री. सहायक संचालक नगर रचना कोल्हापूर.
MSing

म. जिल्हाधिकारी, कोल्हापूर.

स. कार्यकारी अभियंता सा आगोश संख्या

Atidevi Kumbhar College of Nursing
ad Chowk, Kolhapur - 416002

शिएल - कोल्हापूर
वाड - वी

दि. ११.०१.१९८० अ.


दि. १०/१०/१९८९ न.क.प.क.०१.

(शिरसावाड)




244

कोल्हापूर नगर निकाश
कोल्हापूर नगर निकाश
कोल्हापूर नगर निकाश

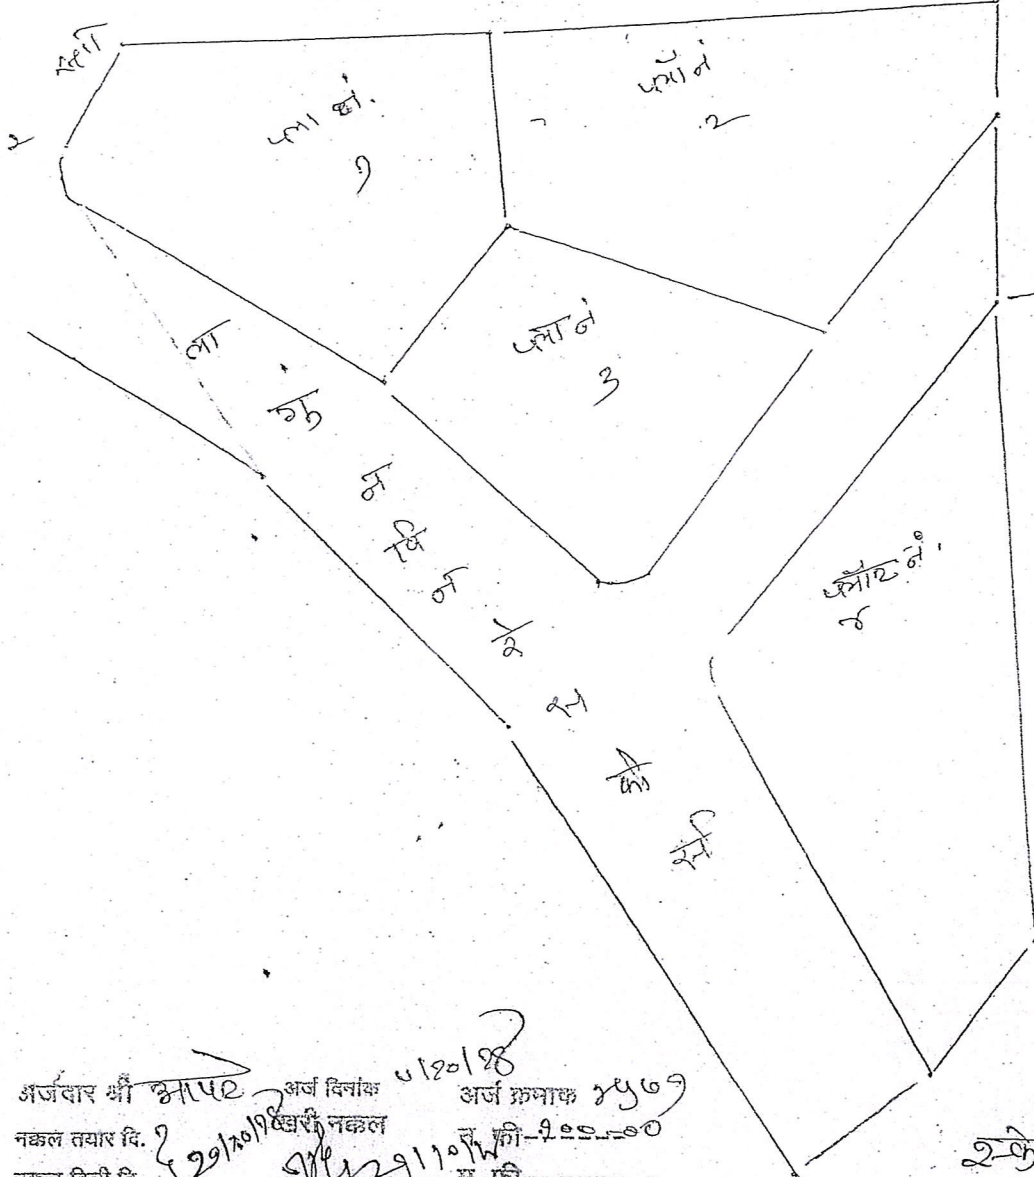

१९८० अ.
१९

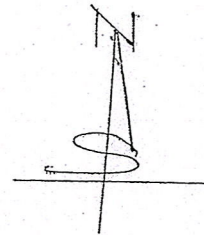

अर्जदार श्री भापडे अर्ज दिनांक ०१/१०/८८ अर्ज क्रमांक २५७९
नकल तयार दि. २१/१०/८८ नकल तयार दि. २१/१०/८८
नकल दिली दि. २१/१०/८८ नकल दिली दि. २१/१०/८८
नकल तयार क. २१/१०/८८ नकल तयार क. २१/१०/८८
नकल तयार क. २१/१०/८८ नकल तयार क. २१/१०/८८

२१/१०/८८

२१/१०/८८

Principal
Principal

Parvatidevi Kumbhar College of Nursing
Azad Chowk, Kolhapur - 416002

TRUE COPY
TRUE COPY

Office Superintendent
Office Superintendent
D.R.K. College of Commerce, Kolhapur

Principal
Parvatidevi Kumbhar College of Nursing
Azad Chowk, Kolhapur - 416002

SHEET NO - 01

GROUND FLOOR PLAN

DOOR & WINDOW SCHEDULE

NAME	DISCRIPTION	SIZE	SILL	LINTEL
V1	LOWERING	500 X 700	1400	2100
V2	LOWERING	700 X 700	1400	2100
M1	ALUMINIUM TANNING	2400 X 1200	900	2100
M2	ALUMINIUM TANNING	1800 X 1200	900	2100
M3	ALUMINIUM TANNING	1200 X 1200	900	2100
M4	ALUMINIUM TANNING	3000 X 1200	900	2100
M5	ALUMINIUM TANNING	1300 X 1200	900	2100
M6	ALUMINIUM TANNING	1600 X 1200	900	2100
M7	ALUMINIUM TANNING	3500 X 1200	800	2100
M8	ALUMINIUM TANNING	1800 X 700	1400	2100
M9	ALUMINIUM TANNING	1500 X 700	1400	2100
D1	ALUMINIUM TANNING	750 X 2100	-	2100
D2	ALUMINIUM TANNING	900 X 2100	-	2100
D3	ALUMINIUM TANNING	1200 X 2100	-	2100

NOTES :

ALL DIMENSIONS SHOULD BE CHECKED ON SITE BEFORE COMMENCING THE WORK.

WALLS WHICH ARE NOT ON BEAMS TO BE GET CONFIRMED FROM STRUCTURAL ENGINEER BEFORE EXECUTION.


EXECUTION OF WORK QUALITY/SAFETY WILL BE THE RESPONSIBILITY OF CONTRACTOR AND ENGINEERS ON SITE.

ALL STRUCTURAL MEMBERS, FOUNDATIONS ARE TO BE DESIGNED & CHECKED BY STRUCTURAL CONSULTANT.

FOR SIZES OF COLUMN, FOOTING AND OTHER STRUCTURAL MEMBERS FOLLOW STRUCTURAL CONSULTANT DRAWING.

THICKNESS OF THE WALL IS TO BE FOLLOWED AS PER STRUCTURAL DRAWING.

ALL DIMENSIONS ARE IN MM.

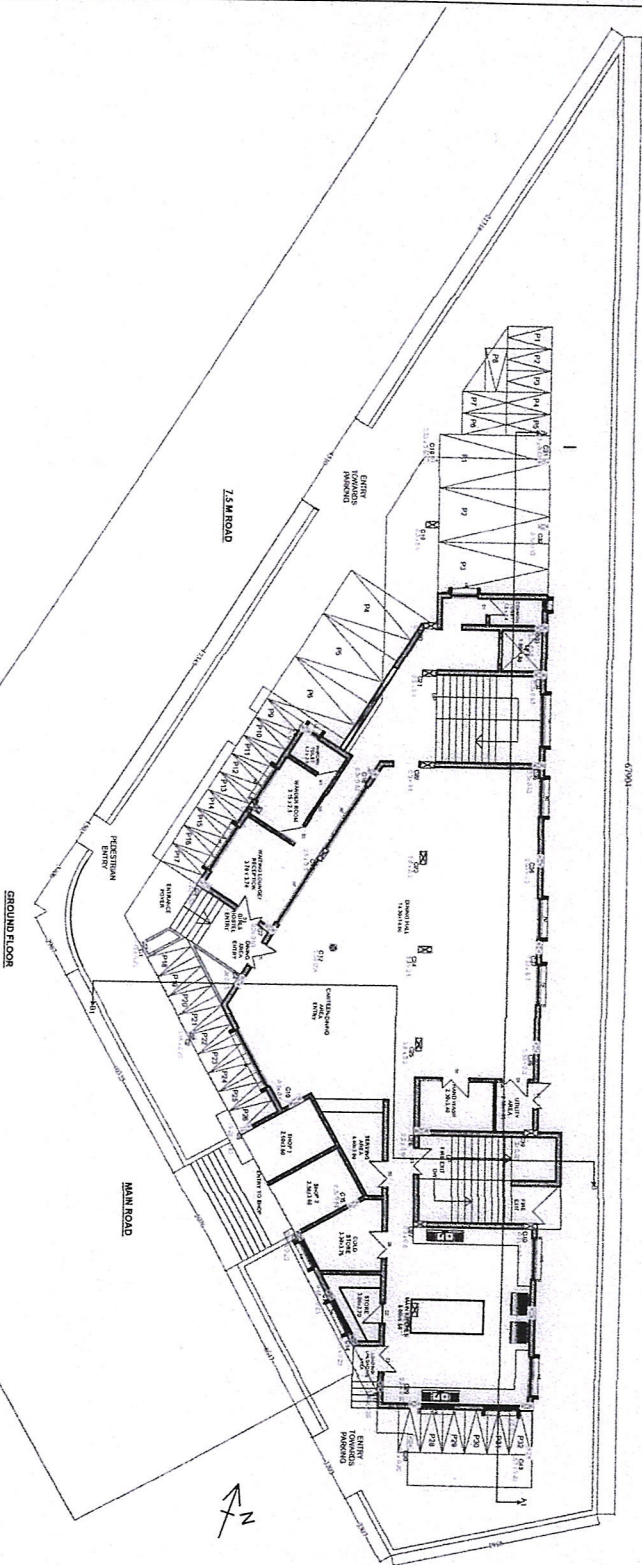

Principal

Parvati Devi Kumbhar College of Nursing
Azad Chowk, Kolhapur - 416002

DRAWN BY :

SIDDHARTH POL

CHECKED BY :

AR. ANUJ M. MITHARI

DATE

11 NOV 2023

SCALE

N.T.S.

CLIENT NAME : PRESIDENT COUNCIL OF EDUCATION


PROJECT : PROPOSED NURSING HOSTEL AT BELBAUG,

KOLHAPUR.

SHEET NO - 03
SECOND FLOOR PLAN

DOOR & WINDOW SCHEDULE

NAME	DISCRIPTION	SIZE	SILL.	UNTEL.
W1	Aluminium Framing	600 X 700	1400	2100
W1	Aluminium Framing	1900 X 1200	900	2100
W2	Aluminium Framing	1600 X 1200	900	2100
W3	Aluminium Framing	1600 X 1200	900	2100
W4	Aluminium Framing	2400 X 1200	900	2100
D1	F.R.P Door	750 X 2100	-	2100
D2	Flushed Door	900 X 2100	-	2100
D3	Flushed Door	1200 X 2100	-	2100

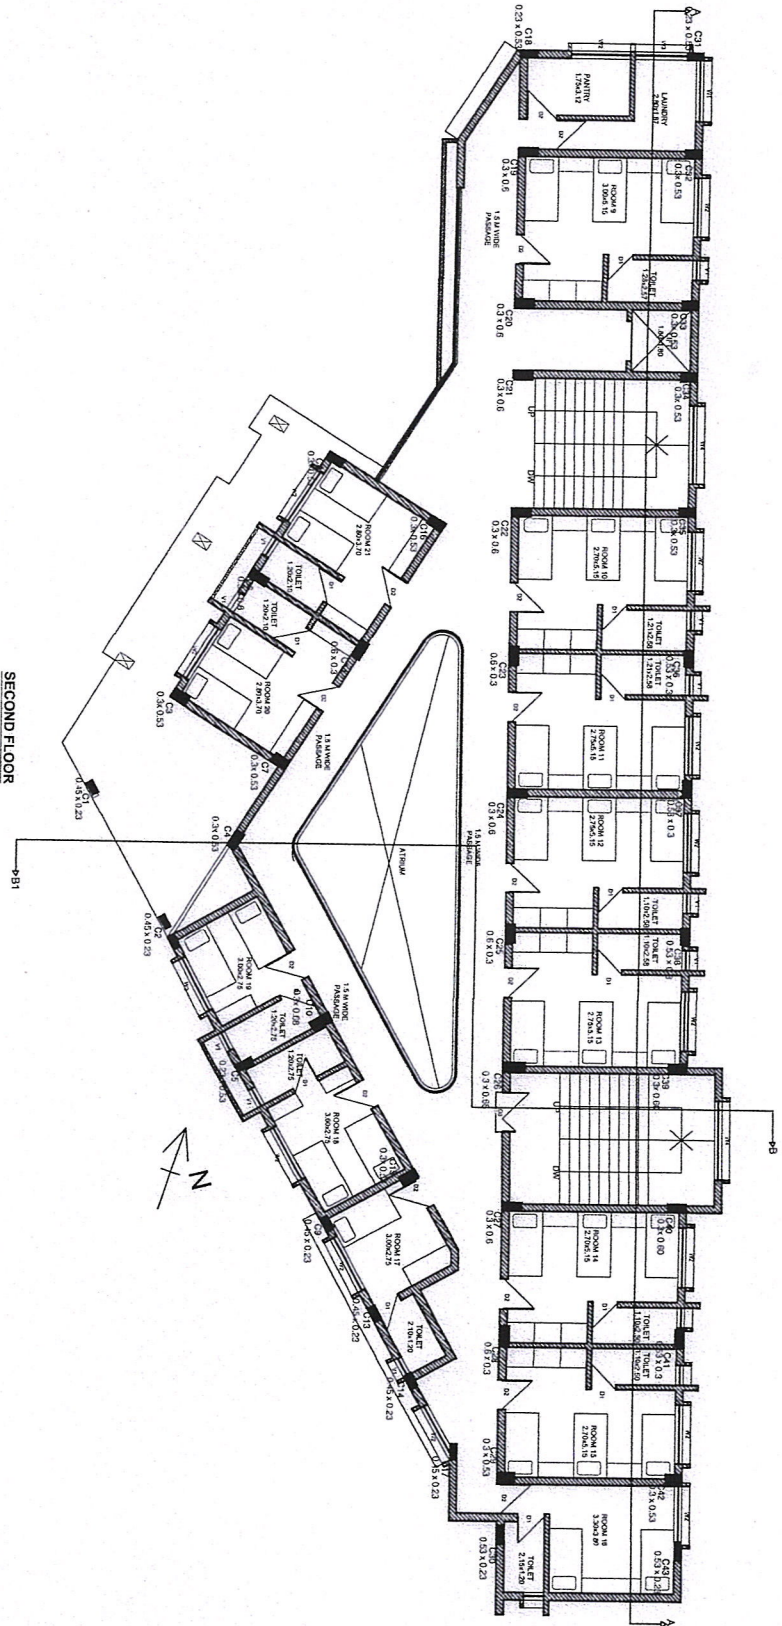

NOTES :

ALL DIMENSIONS SHOULD BE CHECKED ON SITE BEFORE COMMENCING THE WORK.
WALLS WHICH ARE NOT ON BEAMS TO BE GET CONFIRMED FROM STRUCTURAL ENGINEER BEFORE EXECUTION.

EXECUTION OF WORK QUALITY, SAFETY WILL BE THE RESPONSIBILITY OF CONTRACTOR AND ENGINEERS ON SITE.

ALL STRUCTURAL MEMBERS, FOUNDATIONS ARE TO BE DESIGNED & CHECKED BY STRUCTURAL CONSULTANT.

FOR SIZES OF COLUMN, FOOTING AND OTHER STRUCTURAL MEMBERS FOLLOW STRUCTURAL CONSULTANT DRAWING.

THICKNESS OF THE WALL IS TO BE FOLLOWED AS PER STRUCTURAL DRAWING.

ALL DIMENSIONS ARE IN MM.

CLIENT NAME : PRESIDENT COUNCIL OF EDUCATION

PROJECT : PROPOSED NURSING HOSTEL AT BELBAUG,
KOLHAPUR .

DATE

11 NOV 2023

SCALE

N.T.S.



Panditdevi Kumbhar College of Nursing

Azad Chowk, Kolhapur - 415002

DRAWN BY :

SIDDHARTH POL

CHECKED BY :

AR. ANUJ M. MITTHARI



AR. ANUJ MITTHARI
& ASSOCIATES


EMAIL ID : ar.anujm200@gmail.com
CONTACT NO. : 9942081409

SHEET NO - 04

TERRACE FLOOR PLAN

DOOR & WINDOW SCHEDULE

NAME	DISCRIPTION	SIZE	SILL	LINTEL
W1	Aluminium framing sliding window	2400 x 1200	900	2100
D1	Plywood Door	900 x 2100	-	2100
D2	Plywood Door	1200 X 2100	-	2100

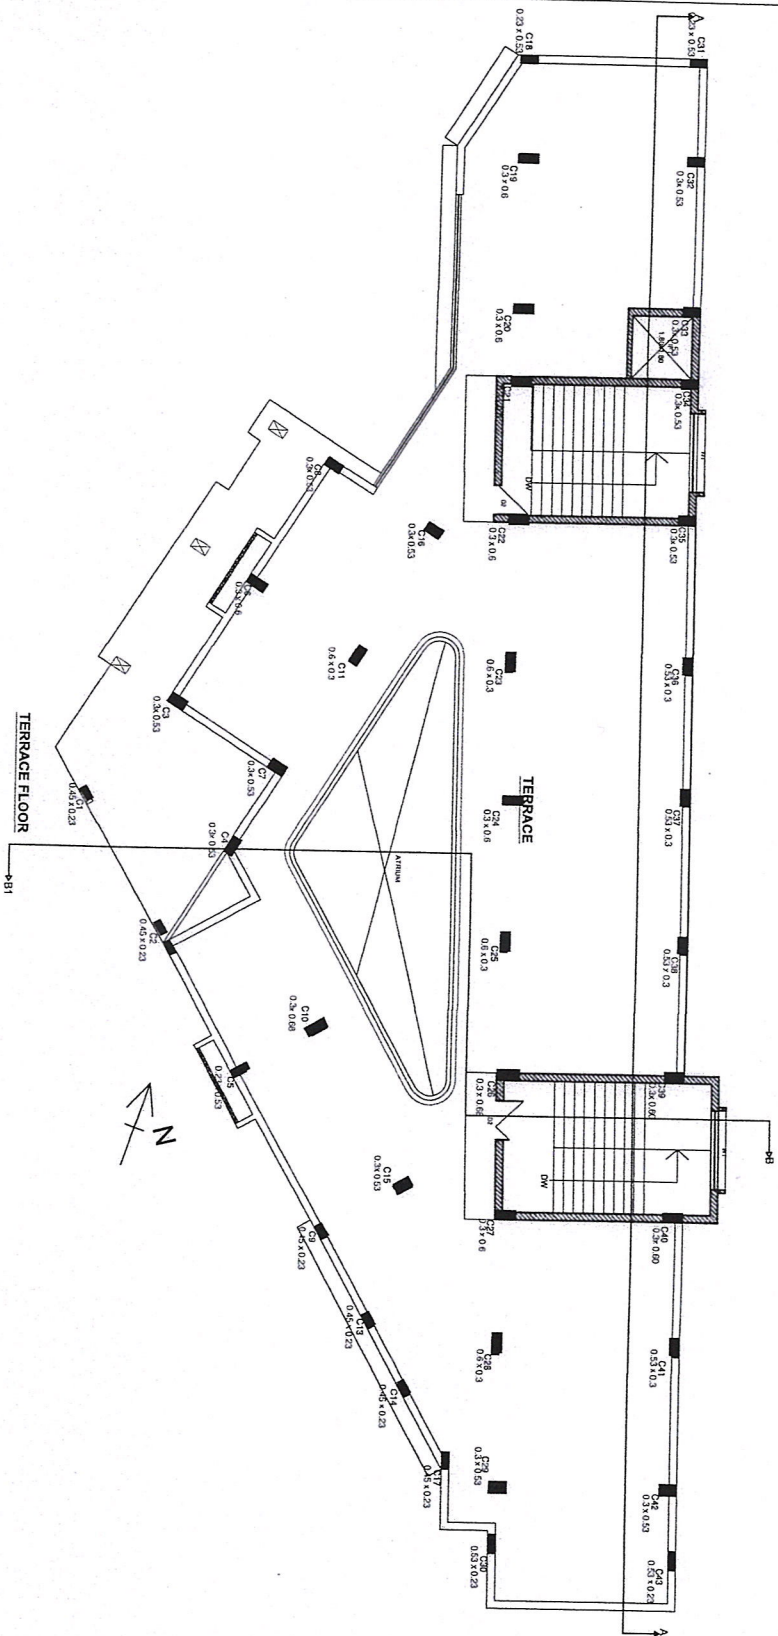

NOTES:

ALL DIMENSIONS SHOULD BE CHECKED ON SITE BEFORE COMMENCING THE WORK.

WALLS WHICH ARE NOT ON BEAMS TO BE GET CONFIRMED FROM STRUCTURAL ENGINEER BEFORE EXECUTION.

EXECUTION OF WORK, QUALITY, SAFETY WILL BE THE RESPONSIBILITY OF CONTRACTOR AND ENGINEERS ON SITE.

ALL STRUCTURAL MEMBERS, FOUNDATIONS ARE TO BE DESIGNED & CHECKED BY STRUCTURAL CONSULTANT.

FOR SIZES OF COLUMN, FOOTING AND OTHER STRUCTURAL MEMBERS FOLLOW STRUCTURAL CONSULTANT DRAWING.

THICKNESS OF THE WALL IS TO BE FOLLOWED AS PER STRUCTURAL DRAWING.

ALL DIMENSIONS ARE IN MM.

CLIENT NAME : PRESIDENT COUNCIL OF EDUCATION

PROJECT : PROPOSED NURSING HOSTEL AT BELBAUG,
KOLHAPUR.

DATE

11 NOV 2023

SCALE

N.T.S.

DRAWN BY :


SIDDHARTH POL

CHECKED BY :

AR. ANUJ M. MIT

Principal

Parvati Devi Kumbhar College of Nursing
Azad Chowk, Kolhapur - 416002AR. ANUJ MITHARI
& ASSOCIATESEMAIL ID -
anujm@anujm.com
CONTACT NO.
0242031409

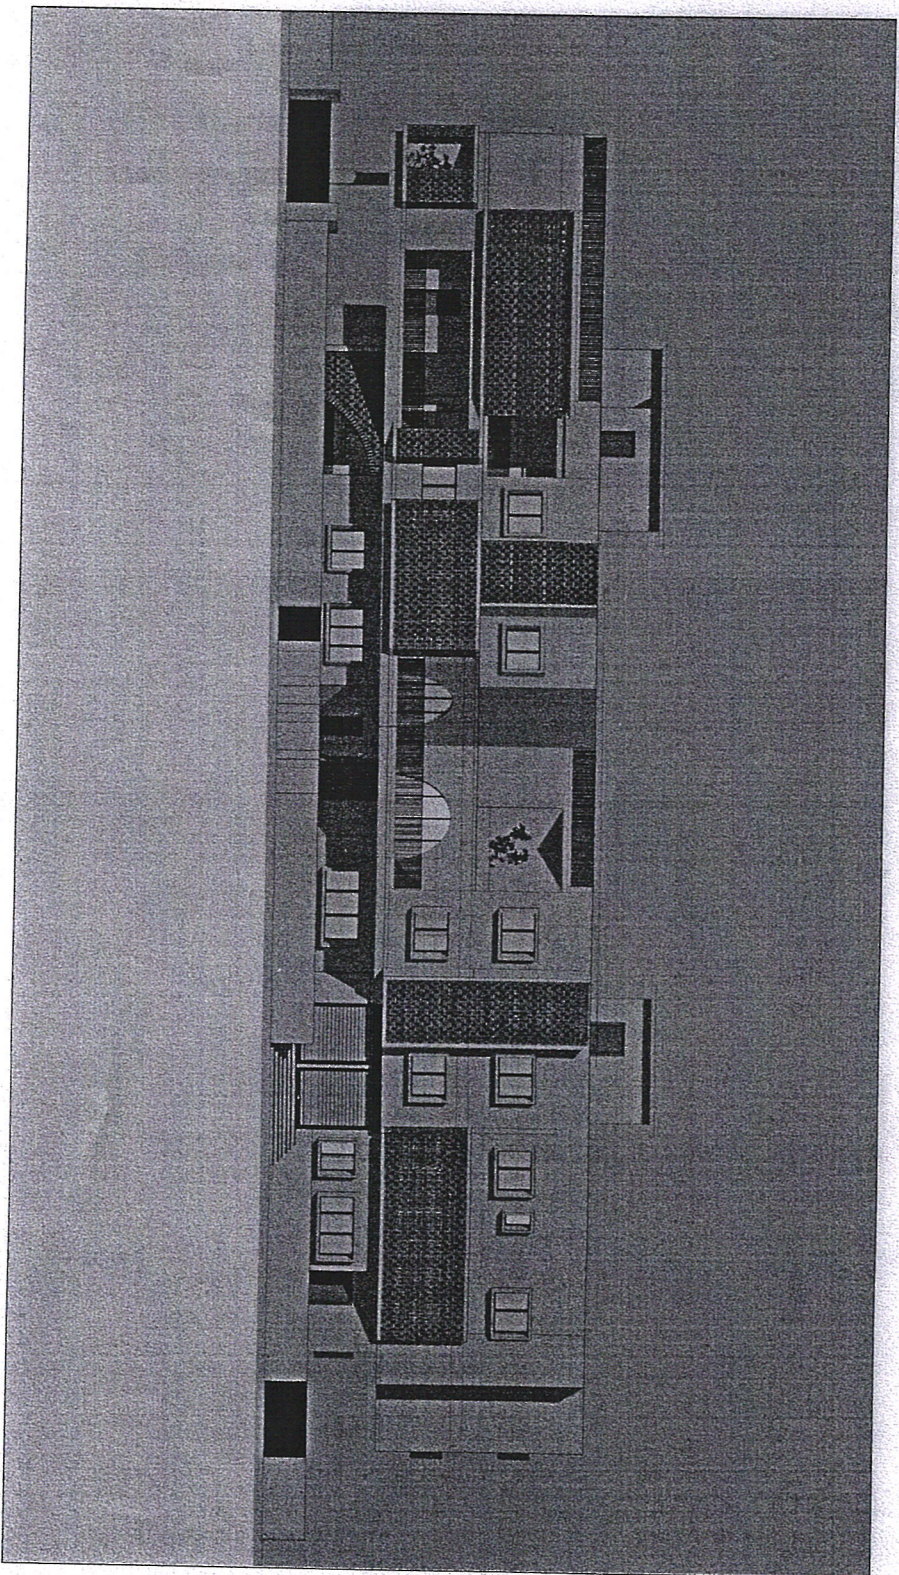

WEST SIDE ELEVATION

Principal
Ar. Annu M. Mithari

Parvati Devi Kumbhar College of Nursing
Azad Chowk, Kolhapur - 416002



CLIENT NAME : PRESIDENT COUNCIL OF EDUCATION

PROJECT : PROPOSED NURSING HOSTEL AT BELBAUG,

KOLHAPUR.

DATE

11 NOV 2023

SCALE

N.T.S.



DRAWN BY :

SIDDHARTH POL

CHECKED BY :

AR. ANNU M. MITHARI



AR. ANNU MITHARI
& ASSOCIATES

E-MAIL ID -
#ANNU30ARCH@gmail.com

CONTACT NO. -
9820836369

NOTES :

ALL DIMENSIONS SHOULD BE CHECKED ON SITE BEFORE COMMENCING THE WORK.

WALLS WHICH ARE NOT ON BEAMS TO BE GET CONFIRMED FROM STRUCTURAL ENGINEER BEFORE EXECUTION.


EXECUTION OF WORK, QUALITY, SAFETY WILL BE THE RESPONSIBILITY OF CONTRACTOR AND ENGINEERS ON SITE.

ALL STRUCTURAL MEMBERS, FOUNDATIONS ARE TO BE DESIGNED & CHECKED BY STRUCTURAL CONSULTANT.

FOR SIZES OF COLUMN, FOOTING AND OTHER STRUCTURAL MEMBERS FOLLOW STRUCTURAL CONSULTANT DRAWING.

THICKNESS OF THE WALL IS TO BE FOLLOWED AS PER STRUCTURAL DRAWING.

ALL DIMENSIONS ARE IN MM.

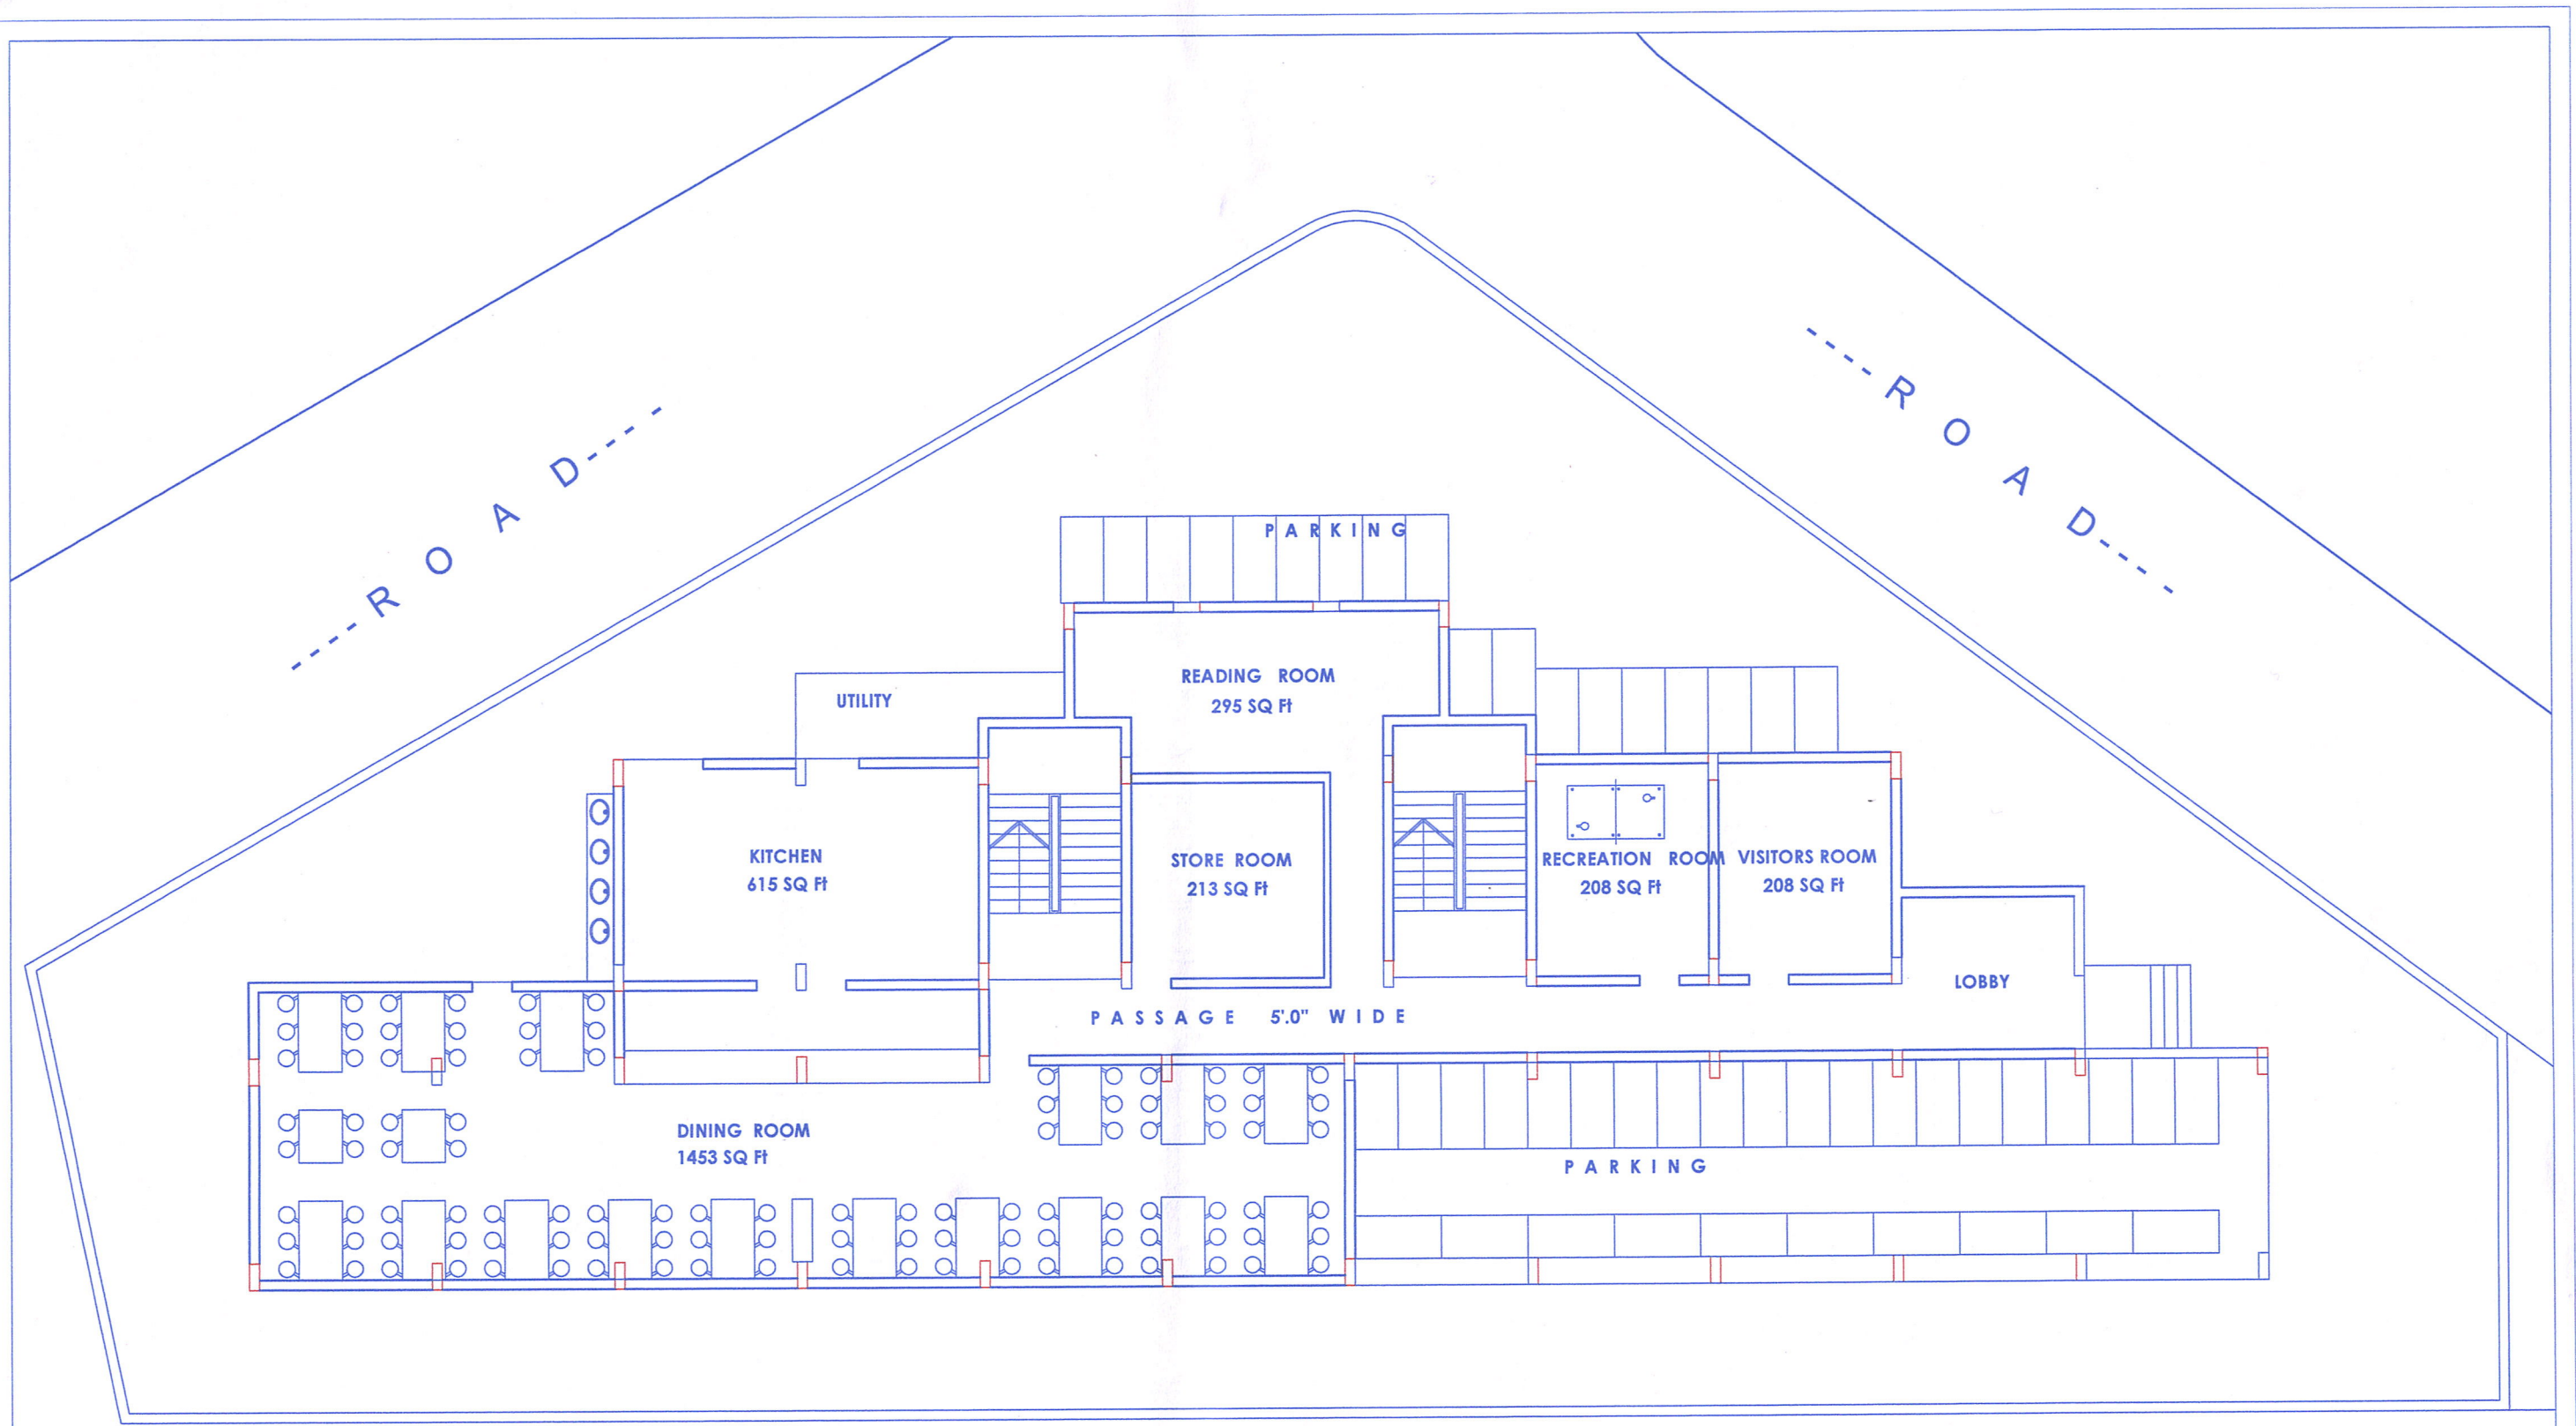

GROUND FLOOR PLAN

JOB TITLE :

**PROPOSED BOYS HOSTEL FOR COUNCIL OF EDUCATION'S
PARVATIDEVI KUMBHAR COLLEGE OF NURSING .KOLHAPUR**

SHEET TITLE		SCALE	V.M.ASSOCIATES ARCHITECTS & INTERIOR DESIGNERS FO-1, VASANT PANCHAMI, 1587, 'E' WARD, RAJARAMPURI 5th LANE, KOLHAPUR - 416008 PH. NO. (0231) 2523522 E - Mail I.D. - vmasso@gmail.com
BOYS HOSTEL		N. T. S.	
DRAWN BY:	NORTH:	DATE:	
VM ASSO		28 oct 2022	





TOTAL 45 STUDENTS

FIRST FLOOR PLAN

JOB TITLE :
PROPOSED BOYS HOSTEL FOR COUNCIL OF EDUCATION'S
PARVATIDEVI KUMBHAR COLLEGE OF NURSING .KOLHAPUR

SHEET TITLE		SCALE	V.M. ASSOCIATES ARCHITECTS & INTERIOR DESIGNERS FO-1, VASANT PANCHAMI, 1587, 'E' WARD, RAJARAMPURI 5th LANE, KOLHAPUR - 416008 PH. NO. (0231) 2523522 E - Mail I.D. - vmasso@gmail.com
BOYS HOSTEL		N. T. S.	
DRAWN BY:	NORTH:	DATE:	
VM ASSO		28 oct 2022	

